

PRELIMINARY/FINAL SUBDIVISION AND LAND DEVELOPMENT PLAN

EAGLE & RADNOR ROADS, WAYNE

ADJOINING PROPERTIES:

- LANDS N/F:*
1. FOLIO # 36-0201268-00
2 PAUL RD
MARINO REYNOLDS FAMILY TRUST
MAP #36-06-055:000
BOOK 5952 PAGE 0258
 2. FOLIO # 36-02-00979050
4 PAUL RD
VANDEBEEK M LOUIS & DIANE
MAP #36-06 -055:004
BOOK 1040 PAGE 2020

* PER BASE PLAN



VICINITY MAP INCLUDING STRUCTURES WITHIN 200' OF SITE
2020 DITIFAL GLODE MAPS TILE PA-X28-Y082, DVRPG 2015 AERIAL PHOTOGRAPHY,
PASDA WEBSITE

DRAWING SCHEDULE

1. COVER SHEET
2. EXISTING FEATURES PLAN
SOIL, VEGETATION & WATER RESOURCES MAP
3. SUBDIVISION PLAN
4. E&SC PLAN & DEMOLITION PLAN
5. E&SC NOTES & DETAILS
6. E&SC DETAILS
7. PRELIMINARY LAND DEVELOPMENT PLAN &
PCSM PLAN
8. PCSM DETAILS & NOTES
9. STORM PROFILES & DRAINAGE MAPS
10. UTILITY PLAN
11. SANITARY PROFILES & CONSTRUCTION DETAILS

PLANS PREPARES BY JONATHAN ALDERSON
LANDSCAPE ARCHITECTS:

12. L001 - TREE REMOVALS AND PRESERVATION
PLAN
13. L101 - PLANTING PLAN

CIVIL ENGINEER:

SITE ENGINEERING CONCEPTS, LLC
ATTN: PATRICK SPELLMAN, P.E.
P.O. BOX 1992 SOUTHEASTERN, PA 19399
P: 610-523-9002
E: PSPELLMAN@SITE-ENGINEERS.COM

LANDSCAPE ARCHITECT:


JONATHAN ALDERSON LANDSCAPE
ARCHITECTS
ATTN: JONATHAN ALDERSON
P.O. BOX 661
WAYNE, PA 19087
P: 610-341-9925
E: JONATHAN@JONATHANALDERSON.COM

ATTORNEY:


SAUL EWING ARNSTEIN & LEHR LLP
ATTN: DAVID J. FALCONE
1200 LIBERTY RIDGE, SUITE 200
WAYNE, PA 19087-5569
P: 610-251-5752
E: DAVID.FALCONE@SAUL.COM

OWNER/APPLICANT:


CG WAYNE, LLC
ATTN: DEVIN TUOHEY
161 LEVERINGTON AVENUE, SUITE 101
PHILADELPHIA, PA 19147
P: 347-330-0048
E: DTUOHEY@CONCORDIAGROUP.BIZ

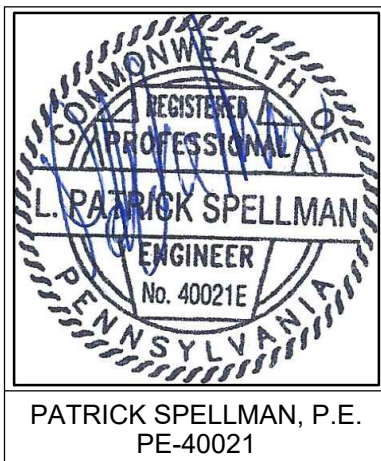

NUM.	DATE	REVISION
PLAN PREPARED BY:		
SITE ENGINEERING CONCEPTS, LLC		
P.O. BOX 1992		
SOUTHEASTERN, PA 19399		
P: 610-240-0450 F: 610-240-0451 E: INFO@SITE-ENGINEERS.COM		
PRELIMINARY/FINAL SUBDIVISION AND LAND DEVELOPMENT PLAN		
PLAN PREPARED FOR:		
CG WAYNE, LLC		
EAGLE & RADNOR ROAD, WAYNE, PA 19087		
RADNOR TOWNSHIP		DELAWARE COUNTY
		PENNSYLVANIA
		SEPT. 15, 2020
COVER SHEET		SHEET
		1 of 13
		SCALE: 1" = 80'

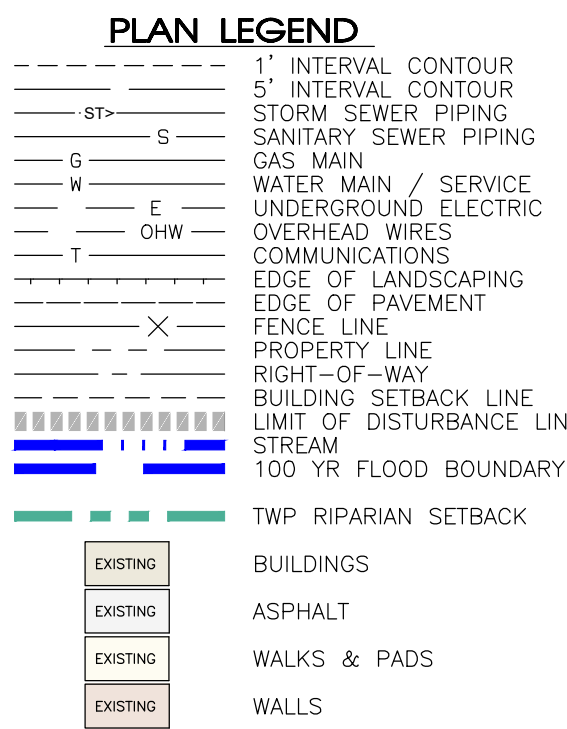

 SPOT ELEVATION
 DOOR SILL
 GARAGE SILL
 WATER VALVE
 WATER METER
 SANITARY VENT
 SANITARY CLEAN OUT
 SANITARY MANHOLE
 GAS METER
 GAS VALVE
 MONUMENT OR PIN FOUND AND HELD
 STORMWATER MANHOLE
 STORMWATER INLET
 STORMWATER OUT
 DOWNSPOUT
 14–20% SLOPES
 >20% SLOPES
 NATURAL
 MAN-MADE

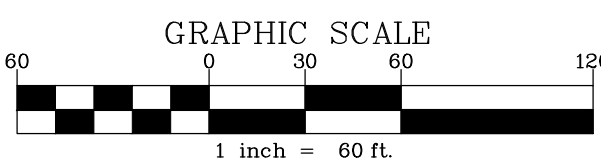

SOIL DATA 255-20.B(2)													
(PER PERW SOIL SURVEY, USDA, NRCS AS OF SEPTEMBER 1, 2020)													
MAP SYMBOL	SOIL NAME	% SLOPE	INCHES TO HIGH WATER	INCHES TO BEDROCK	LAND CAPABILITY	DRAINAGE CLASS	HSG	HYDRIC SOIL	DWELLING W/BASEMENT	LAWNS	ROADS	SEPTIC DRAIN	DEEP INFILTRATION
GeB	GLENELG CHANNERY LOAM	3-8	>80"	60-80"	2e (NONIRRIg)	WELL	B	NO	NOT	SOMEWHAT	SOMEWHAT	SLIGHTLY	SOMEWHAT
GeC	GLENELG CHANNERY LOAM	8-15	>80"	40-60"	3e (NONIRRIg)	WELL	B	NO	SOMEWHAT	SOMEWHAT	SOMEWHAT	SLIGHTLY	SOMEWHAT
GeC2	GLENELG CHANNERY LOAM	8-15	>80"	>80"	3e (NONIRRIg)	WELL	B	NO	VERY	VERY	VERY	VERY	SEVERELY
GnB	GLENVILLE SILT LOAM	3-8	0-6"	29-31"	2e (NONIRRIg)	MODERATE	C/D	NO	VERY	VERY	VERY	VERY	SEVERELY
Me	MADE LANDS	0-8	>80"	40-72"	7e (NONIRRIg)	WELL	C	NO	SOMEWHAT	SOMEWHAT	SOMEWHAT	SLIGHTLY	SOMEWHAT

ZONING SUMMARY					
ORDINANCE ITEM	P1 PLANNED INSTITUTIONAL REQUIREMENT *	R-2 RESIDENTIAL REQUIREMENT *	PARCEL A	PARCEL B	
MIN. LOT AREA	10 AC (435,600 SF)	20,000 SF	677,097 SF	50,504 SF	
LOT WIDTH @ BLDG	100 FT	100 FT	500 FT	523 FT	
MIN. SETBACKS					
FRONT	**	40 FT	60 FT	60 FT	
SIDE (MIN/AGG)	***	20/45 FT	N/A	30/70 FT	
REAR	***	40 FT	60 FT	N/A	
MAX. BUILDING HEIGHT	38 FT	35 FT	<35 FT	<35 FT	
MAX. BUILDING COVERAGE	30%	18%	2.2%	4.6%	
MAX. IMPERV SURFACE	45%	30%	19.9%	11.1%	
RIPARIAN BUFFER	35 FT	35 FT	25 FT	28 FT	

* THE PROPERTY IS IN PLANNED INSTITUTIONAL ZONING DISTRICT. PROPOSED PROJECT BEING COMPARED TO R-2 DISTRICT REQUIREMENTS.

** PI FROM STREET ROW: STRUCTURES - 120 FT; PARKING - 60.

*** REAR & SIDE YARD:

 CATEGORY 1: RESIDENTIAL ADJOINER - 125 FT; OTHERS - 75 FT

 CATEGORY 2: RESIDENTIAL ADJOINER - 200 FT; OTHERS - 75 FT

SEE CHAPTER 280, ARTICLE XVI OF THE RADNOR CODE FOR ALL PI DISTRICT REQUIREMENTS.

1. PROPERTY KNOWN AS FOLIO 36--02-0097810 & FOLIO 36--02-0097820 AS IDENTIFIED ON THE TAX MAPS OF DELAWARE COUNTY, RADNOR TOWNSHIP, COMMONWEALTH OF PENNSYLVANIA.
2. AREA = 850,552 SQUARE FEET OR 19.526 ACRES.
3. LOCATION OF UNDERGROUND UTILITIES ARE APPROXIMATE; LOCATIONS AND SIZES ARE BASED ON UTILITY MARK-OUTS, ABOVE GROUND STRUCTURES THAT WERE VISIBLE & ACCESSIBLE IN THE FIELD, AND THE MAPS AS LISTED IN THE REFERENCES AVAILABLE AT THE TIME OF THE SURVEY. AVAILABLE AS-BUILT PLANS AND UTILITY MARKOUT DOES NOT ENSURE MAPPING OF ALL UNDERGROUND UTILITIES AND STRUCTURES. BEFORE ANY EXCAVATION IS TO BEGIN, ALL UNDERGROUND UTILITIES SHOULD BE VERIFIED AS TO THEIR LOCATION, SIZE AND TYPE BY THE PROPER UTILITY COMPANIES. CONTROL POINT ASSOCIATES, INC. DOES NOT GUARANTEE THE UTILITIES SHOWN COMPRISE ALL SUCH UTILITIES IN THE AREA EITHER IN SERVICE OR ABANDONED.
4. THIS PLAN IS BASED ON INFORMATION PROVIDED, BY A SURVEY PREPARED IN THE FIELD BY CONTROL POINT ASSOCIATES, INC. AND OTHER REFERENCE MATERIAL AS LISTED HEREON.
5. BY GRAPHIC PLOTTING ONLY PROPERTY IS LOCATED IN FLOOD HAZARD ZONE "X" (AREAS DETERMINED TO BE OUTSIDE THE 0.2% ANNUAL CHANCE FLOODPLAIN) PER REF. #2.
6. THE EXISTENCE OF UNDERGROUND STORAGE TANKS, IF ANY, WAS NOT KNOWN AT THE TIME OF THE FIELD SURVEY.
7. ELEVATIONS REFER TO THE NORTH AMERICAN VERTICAL DATUM OF 1988 (NAVDB88, BASED ON GPS OBSERVATIONS UTILIZING THE KEYSTONE VRS NETWORK (KEYNETGPS).
8. THE OFFSETS SHOWN ARE NOT TO BE USED FOR THE CONSTRUCTION OF ANY STRUCTURE, FENCE OR PERMANENT ADDITION, ETC.

1. MAP #6 OF THE OFFICIAL TAX MAPS OF DELAWARE COUNTY, RADNOR TOWNSHIP, COMMONWEALTH OF PENNSYLVANIA.
2. MAP ENTITLED "NATIONAL FLOOD INSURANCE PROGRAM, FIRM, FLOOD INSURANCE RATE MAP, DELAWARE COUNTY, PENNSYLVANIA (ALL JURISDICTIONS) PANEL 17 OF 250" PREPARED BY FEDERAL EMERGENCY MANAGEMENT AGENCY, MAP REVISED NOVEMBER 18, 2009, MAP NUMBER 42045C0017
3. MAP ENTITLED "RECORD PLAN PREPARED FOR MICHAEL G. & JEANNE D. O'NEILL, RADNOR TOWNSHIP, DELAWARE COUNTY, PENNSYLVANIA" PREPARED BY TURNER-PAHUTSKI ASSOCIATES, INC. DATED OCTOBER 4, 1991, LAST REVISED JANUARY 1992, SHEET 1 OF 5, RECORDED AS PLAN VOLUME 17, PAGE 410.
4. MAP ENTITLED "MAIN EXTENSION FOR CHAMOUNIX ROAD, RADNOR, DELAWARE COUNTY" PREPARED BY AQUA PENNSYLVANIA INCORPORATED, DATED 1-11-08, PROJECT #561.07, PLATE F19.G20, SHEET 2 OF 15
5. MAP ENTITLED "WATER MAIN REPLACEMENT FOR: EAGLE ROAD (S.R. 1042) FROM RADNOR ROAD TO KING OF PRUSSIA ROAD, RADNOR TOWNSHIP, DELAWARE CO., PENNSYLVANIA." PREPARED BY AQUA PENNSYLVANIA, INC., DATED 01/10/2007.
6. MAP ENTITLED "GRID MAP NO. 40C3-EH12, DELAWARE COUNTY" DELCO MAP NO. 2018, DATED 10-5-06, SHEET 1 OF 1.
7. MAP ENTITLED "GRID MAP NO. 40C2-CD78, DELCHESTER REGION" DATED 11-30-06, SHEET 1 OF 1.
8. MAP ENTITLED "TREE EVALUATION FOR THE EASTERN DEVELOPMENT", PREPARED BY JOHNNATHAN ANDERSON LANDSCAPE ARCHITECTS, INC. DATED 9/4/2019.
9. UTILITY LOCATION MAPS OBTAINED FROM PECO ENERGY COMPANY.

NET LOT CALCULATION (\$F)				
	PARCEL A		PARCEL B	
GROSS LOT AREA	792,229		58,395	
LESS				
RIGHT OF WAY (R DISTRICTS)	88,612		6,384	
FLAG LOT ACCESS STRIP	0		0	
75% OF:				
FLOODPLAIN	16782	12,587	2010	1,508
WETLANDS	0	0	0	0
SLOPES GREAT THAN 20%	18578	13,934	0	0
NET LOT AREA	677,097		50,504	

EXISTING IMPERVIOUS COVERAGE SUMMARY (SQ. FT.)		
	PARCEL A	PARCEL B
GROSS LOT AREA	792,229	58,395
BUILDINGS	17,244	2,669
WALKWAYS/SIDEWALKS	18,723	398
PATIOS, DECKS	0	0
DRIVEWAY	122,024	3166
OTHER	0	244
TOTAL IMPERVIOUS COVERAGE	157,991	6,477
TOTAL BUILDING %	2.2%	4.6%
TOTAL IMPERY %	19.9%	11.1%

PROJECT NARRATIVE
THE APPLICANT PROPOSES REMOVE THE 14 EXISTING DWELLING AND ALL ASSOCIATED IMPROVEMENTS AND SUBDIVIDE PARCEL A AND B INTO 20 SINGLE FAMILY LOTS.

NUM.	DATE	REVISION
PLAN PREPARED BY:		

SITE ENGINEERING CONCEPTS, LLC
P.O. BOX 1992
SOUTHEASTERN, PA 19399

P: 610-240-0450 F: 610-240-0451 E: INFO@SITE-ENGINEERS.COM

PRELIMINARY/FINAL SUBDIVISION AND LAND
DEVELOPMENT PLAN

PLAN PREPARED FOR:
CG WAYNE, LLC
EAGLE & RADNOR ROAD, WAYNE, PA 19087


RADNOR TOWNSHIP	DELAWARE COUNTY	PENNSYLVANIA
		SEPT 15 2020

EXISTING FEATURES PLAN
SOILS, VEGETATION, AND SHEET

2 of 13

SCALE: 1" = 60'



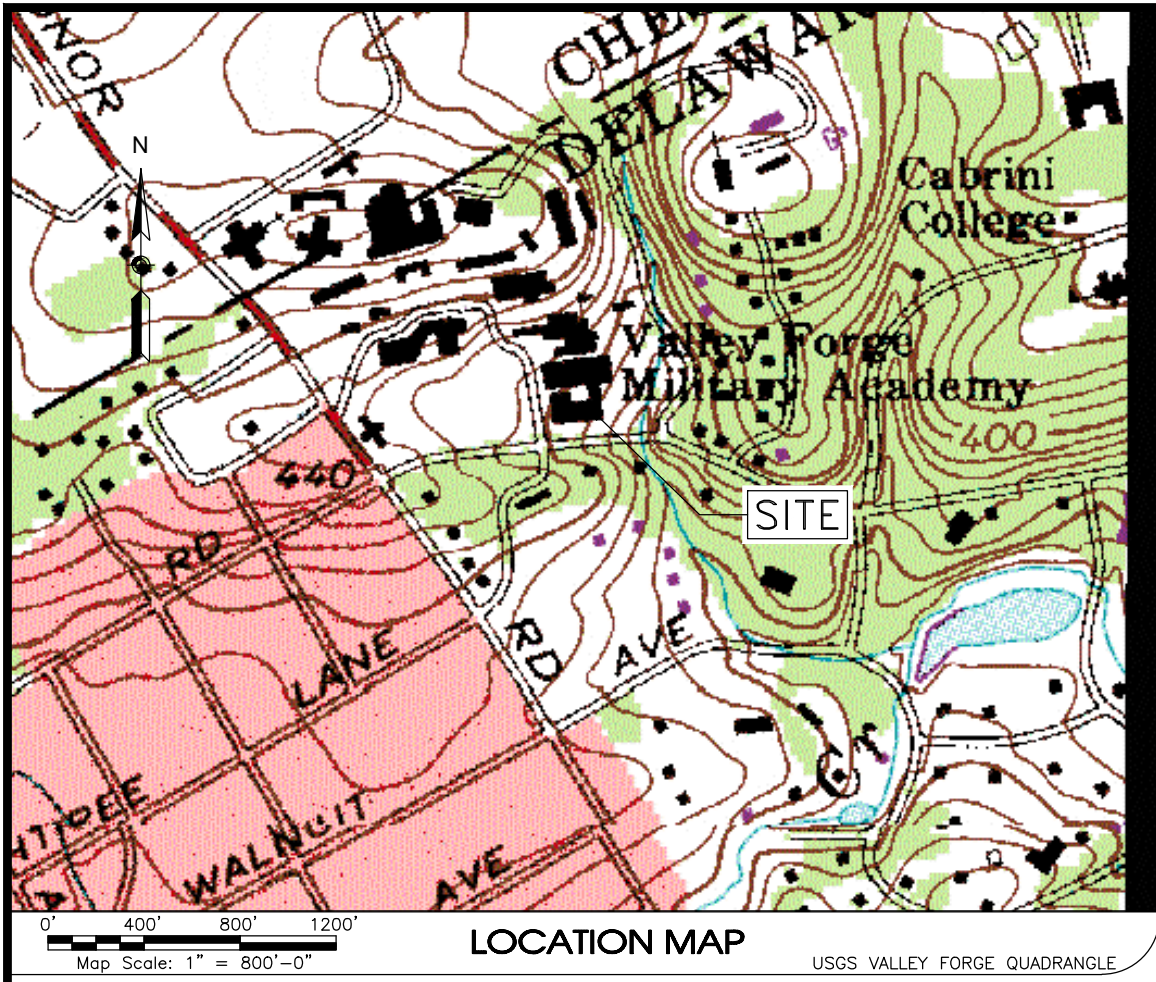


NOTE: THE EXACT LOCATION AND DEPTH OF EXISTING UTILITIES CANNOT BE GUARANTEED. ALL UTILITIES DEPICTED ON THIS PLAN HAVE BEEN DEVELOPED FROM ABOVE GROUND OBSERVATIONS AND/OR EXISTING RECORDS. CONTRACTOR MUST VERIFY THE LOCATION OF ALL UTILITIES PRIOR TO THE COMMENCEMENT OF CONSTRUCTION. PENNSYLVANIA STATE LAW REQUIRES NOTIFICATION TO 1-800-242-1776 3-10 BUSINESS DAYS PRIOR TO ANY EXCAVATION.

BASE PLAN S/N: 20192664614

BASE SURVEY PLAN
"BOUNDARY & TOPOGRAPHIC SURVEY" PREPARED FOR ASTERN UNIVERSITY, PREPARED BY CONTROL POINT ASSOCIATES, INC., DATED MARCH 31, 2010, LAST REVISED DECEMBER 20, 2019. SEE EXISTING FEATURES SHEET FOR COMPLETE LIST OF NOTES AND REFERENCES.

- PLAN LEGEND**
- 1' INTERVAL CONTOUR
 - 5' INTERVAL CONTOUR
 - ST- STORM SEWER PIPING
 - S- SANITARY SEWER PIPING
 - G- GAS MAIN
 - W- WATER MAIN / SERVICE
 - E- UNDERGROUND ELECTRIC
 - OHW- OVERHEAD WIRES
 - T- COMMUNICATIONS
 - X- EDGE OF LANDSCAPING
 - X- EDGE OF PAVEMENT
 - X- FENCE LINE
 - X- PROPERTY LINE
 - X- RIGHT-OF-WAY
 - X- BUILDING SETBACK LINE
 - X- ACCESSORY SETBACK LINE
 - X- STREAM
 - X- 100 YR FLOOD BOUNDARY
 - X- TWP RIPARIAN SETBACK
 - EXISTING BUILDINGS
 - EXISTING ASPHALT
 - EXISTING WALKS & PADS
 - EXISTING WALLS
 - Xxxxxx SPOT ELEVATION
 - OSxxxxxx DOOR SILL
 - OWxxxxxx CARPARK SILL
 - OWxxxxxx WATER VALVE
 - OWxxxxxx WATER METER
 - OSAN VENT
 - OSAN CO SANITARY VENT
 - OSAN CO SANITARY CLEAN OUT
 - OSAN MH SANITARY MANHOLE
 - OSAN MH GAS METER
 - OSAN MH GAS VALVE
 - MONU MONUMENT OR PIN
 - (F&H) FOUND AND HELD
 - OSTRM MH STORMWATER MANHOLE
 - OSTRM MH STORMWATER INLET
 - OSTRM MH STORM CLEAN OUT
 - OSTRM MH DOWNSPOUT
 - 14-20% SLOPES
 - >20% SLOPES
 - NATURAL MAN-MADE
 - NATURAL MAN-MADE

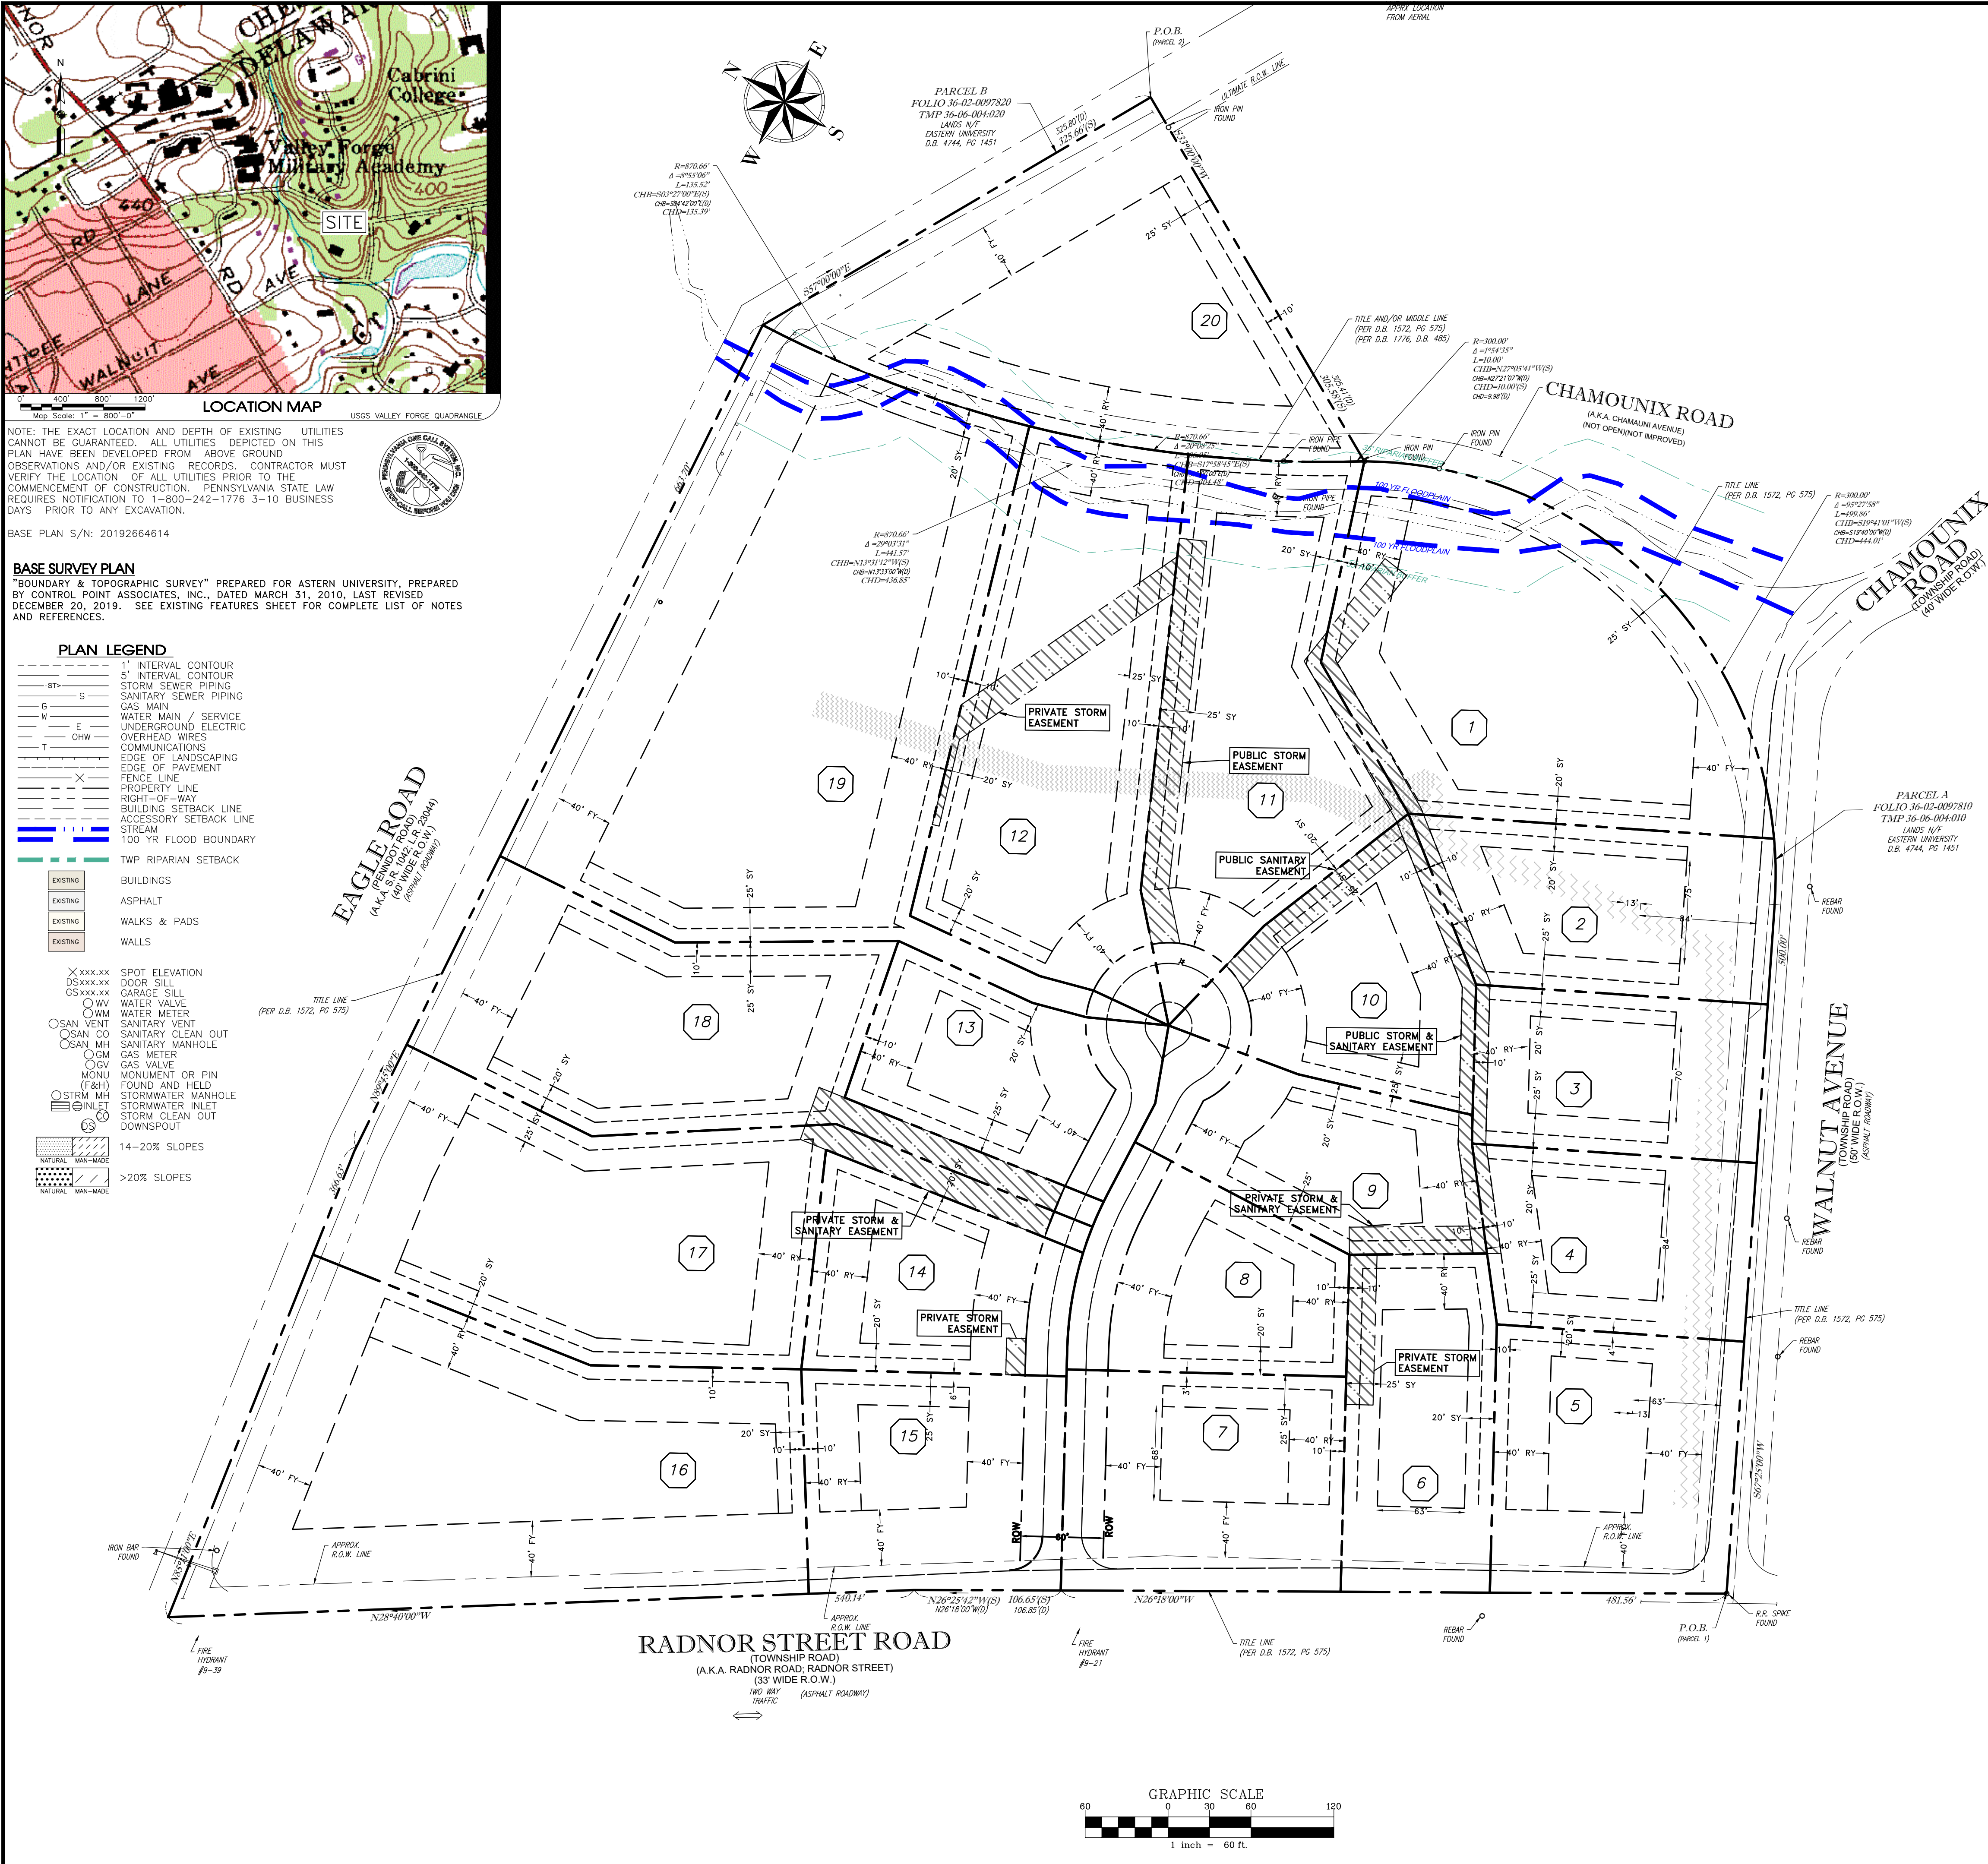

PROPOSED LOTS								
LOT #	PROPOSED GROSS AREA	PROPOSED ROW & <50' WIDTH	FLOODPLAIN, WETLANDS & >20% SLOPES	PROPOSED LOT AREA (20,000 SF MIN)**	ALLOWABLE IMPERVIOUS (35%)	LOT WIDTH @ BLDG LINE (100' MIN)	DEPTH TO STREET LINE	DEPTH/WIDTH RATIO (2.5:1 MAX***)
1	57,609	173	6,329	52,689	17,283	140	262	1.9
2	28,787	3,015		25,772	8,636	124	217	1.8
3	24,055	2,926		21,129	7,217	111	187	1.7
4	24,982	3,271		21,711	7,495	129	181	1.4
5	33,042	7,373		25,669	9,913	169	171	1.0
6	26,226	2,336		23,890	7,868	121	207	1.7
7	31,963	8,964		22,999	9,589	119	140	1.2
8	25,137	5,020		20,117	7,541	143	145	1.0
9	25,311	3,592		21,719	7,593	106	217	2.0
10	26,887	2,099		24,788	8,066	124	149	1.2
11	52,047	1,741	5,103	46,479	15,614	101	325	2.2
12	55,669	1,679	10,330	46,243	16,701	100	390	2.3
13	25,103	5,003		20,100	7,531	120	177	1.5
14	23,857	2,878		20,979	7,157	119	162	1.4
15	29,553	7,930		21,623	8,866	132	162	1.2
16	82,634	14,175		68,459	24,790	152	145	1.0
17	61,225	7,306		53,919	18,368	162	324	2.0
18	48,959	7,049		41,910	14,688	152	269	1.8
19	109,183	12,082	13,598	86,903	32,755	458	240	0.5
20	58,395	6,384	2,010	50,504	17,519	286	185	0.6

*ASSUMES SLOPES ARE MAN-MADE AND QUALIFY FOR EXEMPTION PER 280-112.I. ASSUME NO WETLANDS ARE PRESENT BEYOND LIMITS OF FLOODPLAIN.
** LOT AREA = TOTAL AREA LESS ROW AND 75% OF EACH OF THE FOLLOWING: FLOODPLAINS, WETLANDS AND 20%+ SLOPES.
*** LOTS 11 & 12 BASED ON AVERAGE WIDTH TO EXTENDED TO INCLUDE TREE PRESERVATION AREA.

CERT BLOCKS

PROJECT NARRATIVE
THE APPLICANT PROPOSES REMOVE ALL IMPROVEMENTS AND SUBDIVIDE PARCEL A AND B INTO 20 SINGLE FAMILY LOTS.


NUM. DATE REVISION
PLAN PREPARED BY:


SITE ENGINEERING CONCEPTS, LLC
P.O. BOX 1992
SOUTHEASTERN, PA 19399
P: 610-240-0450 F: 610-240-0451 E: INFO@SITE-ENGINEERS.COM

PRELIMINARY/FINAL SUBDIVISION AND LAND DEVELOPMENT PLAN
PLAN PREPARED FOR:
CG WAYNE, LLC
EAGLE & RADNOR ROAD, WAYNE, PA 19087

RADNOR TOWNSHIP DELAWARE COUNTY PENNSYLVANIA
SEPT. 15, 2020

SUBDIVISION PLAN
SHEET 3 of 13
SCALE: 1" = 60'

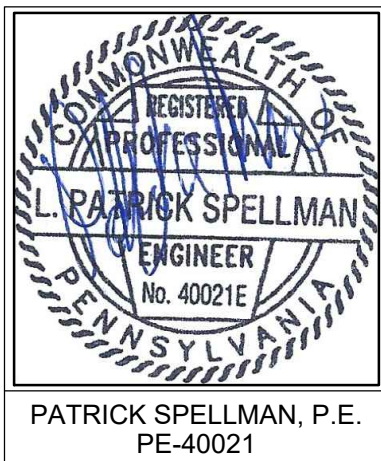

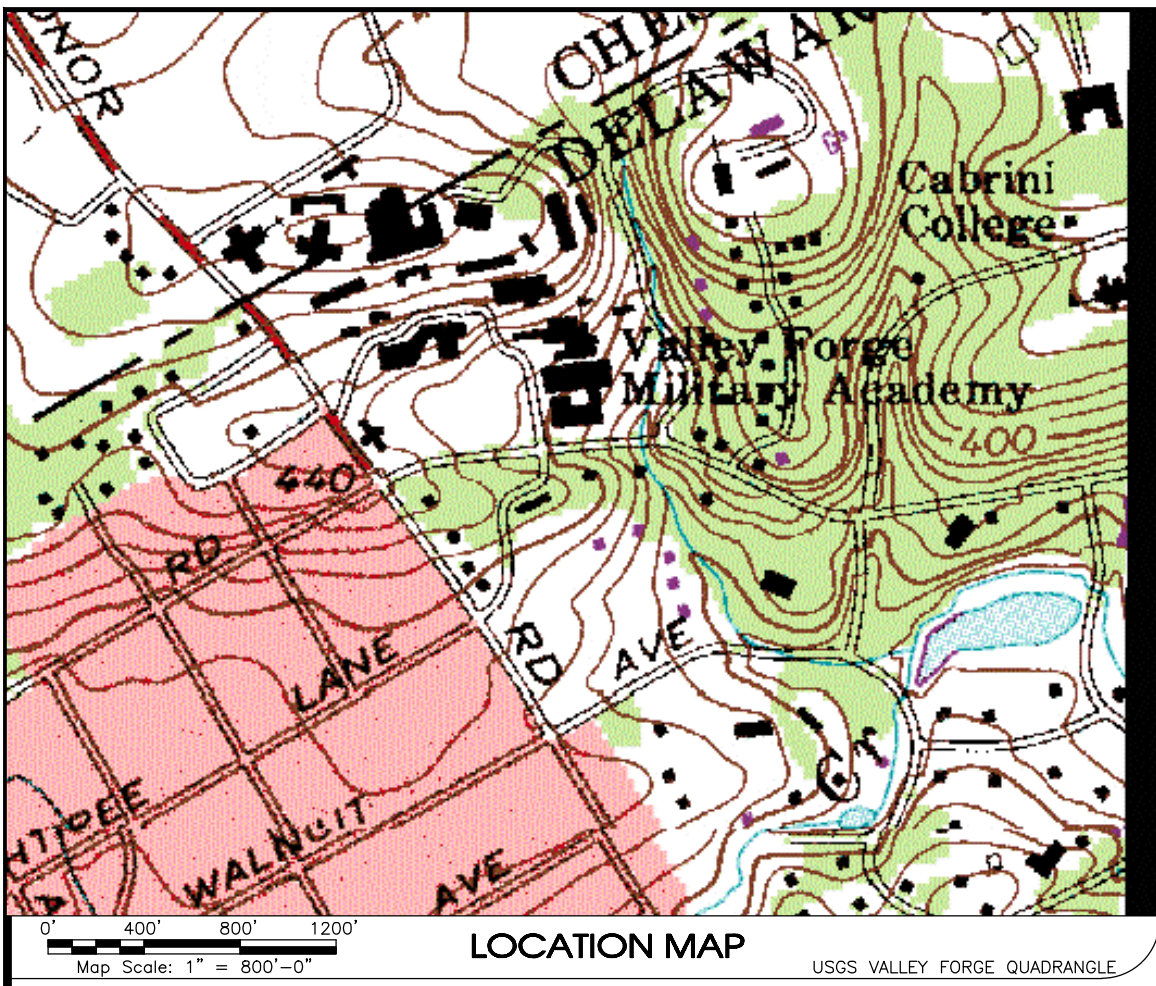

NOTE: THE EXACT LOCATION AND DEPTH OF EXISTING UTILITIES CANNOT BE GUARANTEED. ALL UTILITIES DEPICTED ON THIS PLAN HAVE BEEN DEVELOPED FROM ABOVE GROUND OBSERVATIONS AND/OR EXISTING RECORDS. CONTRACTOR MUST VERIFY THE LOCATION OF ALL UTILITIES PRIOR TO THE COMMENCEMENT OF CONSTRUCTION. PENNSYLVANIA STATE LAW REQUIRES NOTIFICATION TO 1-800-242-1776 3-10 BUSINESS DAYS PRIOR TO ANY EXCAVATION. BASE PLAN S/N: 20192664614



- PLAN LEGEND**
- RED LINES: T&R
BOLD LINES: E&S PROPOSED
DASHED LINES: EXISTING
- ST- STORM SEWER PIPING
SW- STORM SEWER PIPING
S- SANITARY SEWER PIPING
G- GAS MAIN
W- WATER MAIN / SERVICE
E- UNDERGROUND ELECTRIC
OH- OVERHEAD WIRE
T- COMMUNICATIONS
- EDGE OF LANDSCAPING
FENCE LINE
RIGHT-OF-WAY
BUILDING SETBACK LINE
LIMIT OF DISTURBANCE LINE
STREAM
100 YR FLOOD BOUNDARY
TWP RIPARIAN SETBACK
- EXISTING BUILDINGS
EXISTING ASPHALT
EXISTING WALKS & PADS
EXISTING WALLS
- X xxx.xx SPOT ELEVATION
GS xxx.xx GARAGE SILL
WV WATER VALVE
WM WATER METER
OSAN VENT SANITARY VENT
OSAN CO SANITARY CLEAN OUT
OSAN MH SANITARY MANHOLE
GM GAS METER
GV GAS VALVE
MONU MONUMENT OR PIN
(F&H) FOUND AND HELD
OSTRM MH STORMWATER MANHOLE
OSTRM MH STORMWATER MANHOLE
OSTRM MH STORMWATER CLEAN OUT
DOWNSPOUT
- 14-20% SLOPES
NATURAL MAN-MADE
NATURAL MAN-MADE
>20% SLOPES

CONSTRUCTION ENTRANCE NOTES

CONSTRUCTION ENTRANCE LOCATION CONTINGENT ON OBTAINING A HIGHWAY OCCUPANCY PERMIT FROM PennDOT.



LEGEND - E & S CONTROL FEATURES

- 8" COMPOST SOCK
12" COMPOST SOCK
CONSTRUCTION FENCING
TREE PROTECTION FENCING
- ROCK CONSTRUCTION ENTRANCE
SOIL BOUNDARY
& MAP SYMBOL
SLOPE LENGTH CALCULATION
Tc CALCULATION
INLET PROTECTION
TREES TO BE REMOVED
- W/ COMPOST ON
UPSTREAM FACE
ROCK FILTER

SOIL DATA 102.4(b)(5)(d)

(PER WEB SOIL SURVEY, USDA, NRCS AS OF APRIL 27, 2018)

MAP SYMBOL	SOIL NAME	% SLOPE	INCHES TO HIGH WATER	INCHES TO BEDROCK	LAND CAPABILITY	DRAINAGE CLASS	HSG	DWELLING W/BASEMENT	LAWNS	ROADS	SEPTIC -DRIP	DEEP INFILTRATION
GdB	GLADSTONE GRAVELLY LOAM	3-8	>80"	60"-80"	2e (NONIRRIG)	WELL	B	NOT	SOMEWHAT	SOMEWHAT	SLIGHTLY	SOMEWHAT
GdC	GLADSTONE GRAVELLY LOAM	8-15	>80"	65"-67"	3e (NONIRRIG)	WELL	B	SOMEWHAT	SOMEWHAT	SOMEWHAT	SLIGHTLY	SOMEWHAT
Ha	HATBORO SILT LOAM	0-3	0-6"	60"-99"	4w (NONIRRIG)	POORLY	D	VERY	VERY	VERY	VERY	SEVERELY
ToA	TOWHEE SILT LOAM	0-3	0-6"	48-96"	4w (NONIRRIG)	POORLY	D	VERY	VERY	VERY	VERY	SEVERELY

§102.8(b)(5)(d) RECYCLING AND DISPOSAL

CONSTRUCTION WASTE TO CONSIST OF TYPICAL BUILDING MATERIALS. THE OPERATOR SHALL REMOVE FROM THE SITE, RECYCLE, OR DISPOSE OF ALL BUILDING MATERIALS AND WASTES IN ACCORDANCE WITH THE DEPARTMENT'S SOLID WASTE MANAGEMENT REGULATIONS ACT 25 PA CODE 260.1, ET SEQ 271.1 ET SEQ, AND 287.1 ET SEQ. THE CONTRACTOR SHALL NOT ILLEGALLY BURY, DUMP OR DISCHARGE ANY BUILDING MATERIAL OR WASTE AT THE SITE.

REPORTING AND RECORDKEEPING

THE E&S PLAN, INSPECTION REPORTS AND MONITORING RECORDS SHALL BE AVAILABLE FOR REVIEW AND INSPECTION BY THE DEPARTMENT OR THE CONSERVATION DISTRICT.

E&S CONTROL NOTES

- E&S CONTROL FOR TRENCH CONSTRUCTION WILL CONSIST OF PLACING EXCAVATED MATERIAL ON THE UPHILL SIDE OF THE TRENCH AND BACKFILLING AND STABILIZING WITHIN THE SAME WORK DAY.
- EROSION AND SEDIMENT BMPs MUST BE CONSTRUCTED, STABILIZED, AND FUNCTIONAL BEFORE SITE DISTURBANCE BEGINS WITHIN THE TRIBUTARY AREAS OF THOSE BMPs.
- AFTER FINAL SITE STABILIZATION HAS BEEN ACHIEVED, TEMPORARY EROSION AND SEDIMENT BMPs MUST BE REMOVED. AREAS DISTURBED DURING REMOVAL OF THE BMPs MUST BE STABILIZED IMMEDIATELY.
- CONTRACTOR MUST WASH VEHICLE TIRES PRIOR TO LEAVING SITE. SHOULD WASHING TIRES PROVE INEFFECTIVE, CONTRACTOR MUST INSTALL ROCK CONSTRUCTION ENTRANCE.
- CONTRACTOR MUST CLEAN DRIVEWAY AND ROAD OF ANY SEDIMENT AT THE END OF EACH WORK DAY. STOCKPILE HEIGHTS MUST NOT EXCEED 35 FEET. STOCKPILE SLOPES MUST BE 2:1 OR FLATTER.
- UNTIL THE SITE IS STABILIZED, ALL EROSION AND SEDIMENT BMPs MUST BE MAINTAINED PROPERLY. MAINTENANCE MUST INCLUDE INSPECTIONS OF ALL EROSION AND SEDIMENT BMPs AFTER EACH RUNOFF EVENT AND ON A WEEKLY BASIS. ALL PREVENTATIVE AND REMEDIAL MAINTENANCE WORK, INCLUDING CLEAN OUT, REPAIR, REPLACEMENT, RESEEDING, REMULCHING AND RENETTING MUST BE PERFORMED IMMEDIATELY. IF EROSION AND SEDIMENT CONTROL BMPs FAIL TO PERFORM AS EXPECTED, REPLACEMENT BMPs, OR MODIFICATIONS OF THOSE INSTALLED WILL BE REQUIRED.

EROSION CONTROL MAINTENANCE REQUIREMENTS

- SILT BARRIER, TREE PROTECTION FENCING, AND THE ROCK CONSTRUCTION ENTRANCE MUST BE CHECKED ON A DAILY BASIS AND AFTER ALL STORM EVENTS TO ENSURE THAT THEY ARE STILL FUNCTIONING PROPERLY. IF NOT, THEY SHALL BE REPLACED OR CLEANED OF SEDIMENT.
- SEDIMENT MUST BE REMOVED FROM SILT BARRIER WHEN ACCUMULATIONS REACH 1/2 OF THE ABOVE GROUND HEIGHT OF THE FENCE OR AS RECOMMENDED BY MANUFACTURER.
- ANY SECTION OF SILT BARRIER WHICH HAS BEEN UNDERMINED OR TOPPED MUST BE IMMEDIATELY REPLACED WITH A ROCK FILTER OUTLET.
- DIVERSION BERMS, STONED CONSTRUCTION STAGING AREAS, AND INLETS/PIPING SHALL BE PROVIDED AS REQUIRED OR AS DIRECTED BY THE TOWNSHIP SO AS TO ENSURE ACCEPTABLE CONDITIONS DURING THE CONSTRUCTION PHASE

NOTICE OF TERMINATION

UPON PERMANENT STABILIZATION OF THE EARTH DISTURBANCE ACTIVITY UNDER CH. 102.22(A)(2) (RELATING TO PERMANENT STABILIZATION), AND INSTALLATION OF BMPs IN ACCORDANCE WITH AN APPROVED PLAN PREPARED AND IMPLEMENTED IN ACCORDANCE WITH CH. 102.4 AND 102.8 (RELATING TO EROSION AND SEDIMENT CONTROL REQUIREMENTS; AND PCSM REQUIREMENTS), THE PERMITTEE OR CO-PERMITTEE SHALL SUBMIT A NOTICE OF TERMINATION TO THE DEPARTMENT OR CONSERVATION DISTRICT. THE NOTICE OF TERMINATION MUST INCLUDE:

- THE FACILITY NAME, ADDRESS AND LOCATION.
- THE OPERATOR NAME AND ADDRESS.
- THE PERMIT NUMBER.
- THE REASON FOR PERMIT TERMINATION.
- IDENTIFICATION OF THE PERSONS WHO HAVE AGREED TO AND WILL BE RESPONSIBLE FOR LONG-TERM OPERATION AND MAINTENANCE OF THE PCSM BMPs IN ACCORDANCE WITH §102.8(M) AND PROOF OF COMPLIANCE WITH §102.8(M)(2).

FINAL CERTIFICATION

THE PERMITTEE SHALL INCLUDE WITH THE NOTICE OF TERMINATION "RECORD DRAWINGS" WITH A FINAL CERTIFICATION STATEMENT FROM A LICENSED PROFESSIONAL, WHICH READS AS FOLLOWS: "I (NAME) DO HEREBY CERTIFY PURSUANT TO THE PENALTIES OF 18 PA. C.S.A. CHAPTER 4804 TO THE BEST OF MY KNOWLEDGE, INFORMATION AND BELIEF, THAT THE ACCOMPANYING RECORD DRAWINGS ACCURATELY REFLECT THE AS-BUILT CONDITIONS, ARE TRUE AND CORRECT, AND ARE IN CONFORMANCE WITH CHAPTER 102 OF THE RULES AND REGULATIONS OF THE DEPARTMENT OF ENVIRONMENTAL PROTECTION AND THAT THE PROJECT SITE WAS CONSTRUCTED IN ACCORDANCE WITH THE APPROVED PCSM PLAN, ALL APPROVED PLAN CHANGES AND ACCEPTED CONSTRUCTION PRACTICES." (1) THE PERMITTEE SHALL RETAIN A COPY OF THE RECORD DRAWINGS AS A PART OF THE APPROVED PCSM PLAN. (2) THE PERMITTEE SHALL PROVIDE A COPY OF THE RECORD DRAWINGS AS A PART OF THE APPROVED PCSM PLAN TO THE PERSON IDENTIFIED IN THIS SECTION AS BEING RESPONSIBLE FOR THE LONG-TERM OPERATION AND MAINTENANCE OF THE PCSM BMPs.

BASE SURVEY PLAN

"BOUNDARY & TOPOGRAPHIC SURVEY" PREPARED FOR ASTERN UNIVERSITY, PREPARED BY CONTROL POINT ASSOCIATES, INC., DATED MARCH 31, 2010, LAST REVISED DECEMBER 20, 2019. SEE EXISTING FEATURES SHEET FOR COMPLETE LIST OF NOTES AND REFERENCES.

NUM.	DATE	REVISION
		PLAN PREPARED BY:
		SITE ENGINEERING CONCEPTS, LLC
		P.O. BOX 1992
		SOUTHEASTERN, PA 19399
		P: 610-240-0450 F: 610-240-0451 E: INFO@SITE-ENGINEERS.COM


PRELIMINARY/FINAL SUBDIVISION AND LAND DEVELOPMENT PLAN

PLAN PREPARED FOR:
CG WAYNE, LLC
EAGLE & RADNOR ROAD, WAYNE, PA 19087

RADNOR TOWNSHIP DELAWARE COUNTY PENNSYLVANIA

EROSION & SEDIMENT CONTROL PLAN DEMOLITION PLAN

SEPT. 15, 2020
SHEET 4 of 13
SCALE: 1" = 60'

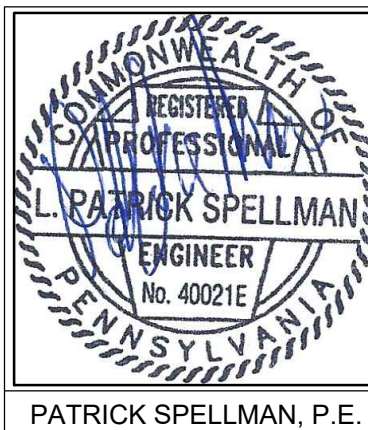


1. ALL EARTH DISTURBANCES, INCLUDING CLEARING AND GRUBBING AS WELL AS CUTS AND FILLS SHALL BE DONE IN ACCORDANCE WITH THE APPROVED E&S PLAN. A COPY OF THE APPROVED DRAWINGS (STAMPED, SIGNED AND SEALED BY A PROFESSIONAL ENGINEER) SHALL BE SUBMITTED TO THE PENNSYLVANIA DEPARTMENT OF ENVIRONMENTAL PROTECTION (PA DEP) FOR REVIEW. THE REVIEWING AGENCY SHALL BE NOTIFIED OF ANY CHANGES TO THE APPROVED PLAN PRIOR TO IMPLEMENTATION OF THOSE CHANGES. THE REVIEWING AGENCY MAY REQUIRE A WRITTEN SUBMITTAL OF THOSE CHANGES FOR REVIEW.

2. AT LEAST 7 DAYS PRIOR TO STARTING ANY EARTH DISTURBANCE ACTIVITIES, INCLUDING CLEARING AND GRUBBING, THE OWNER AND/OR OPERATOR SHALL INVITE ALL CONTRACTORS, THE LANDOWNER, APPROPRIATE AGENCIES AND THE ENVIRONMENTAL CONSULTANT TO A MEETING TO REVIEW THE E&S PLAN. THE ENVIRONMENTAL CONSULTANT SHALL BE RESPONSIBLE FOR OVERSIGHT OF CRITICAL STAGES OF IMPLEMENTATION OF THE PCSM PLAN AND SHALL HAVE A REPRESENTATIVE FROM THE LOCAL CONSERVATION DISTRICT TO AN ON-SITE PRECONSTRUCTION MEETING TO REVIEW THE E&S PLAN. THE MEETING SHALL BE HELD AT THE PROJECT LOCATION. IF THE PROJECT LOCATION PREVIOUSLY UNMARKED, THE PENNSYLVANIA ON-CD CALL SYSTEM IS, SHALL BE NOTIFIED AT 1-800-242-1776 FOR THE LOCATION OF EXISTING UNDERGROUND UTILITIES.

3. ANY CHANGES TO THE E&S PLAN SHALL BE IN ACCORDANCE WITH THE SEQUENCE PROVIDED ON THE PLAN DRAWINGS. DEVIATION FROM THAT SEQUENCE MUST BE APPROVED IN WRITING FROM THE LOCAL CONSERVATION DISTRICT OR BY THE DEPARTMENT PRIOR TO IMPLEMENTATION.

4. ALL AREAS OF CLEARING, GRUBBING AND STRIPPING OF TOPSOIL TO REMOVE TREES, STUMPES, VEGETATION, ROOTS AND OTHER OBJECTIONABLE MATERIAL.

6. CLEARING, GRUBBING, AND TOPSOIL STRIPPING SHALL BE LIMITED TO THOSE AREAS DESCRIBED IN EACH E&S PLAN. CLEARING, GRUBBING, AND TOPSOIL STRIPPING SHALL BE LIMITED TO THOSE AREAS DESCRIBED IN EACH E&S PLAN. NO COMPLETION IN ANY STAGE OR PHASE OF THE PROJECT UNTIL THE E&S BMP'S SPECIFIED BY THE BMP DEVELOPER FOR THAT STAGE OR PHASE HAVE BEEN INSTALLED AND ARE FUNCTIONING AS DESCRIBED IN THIS E&S PLAN.

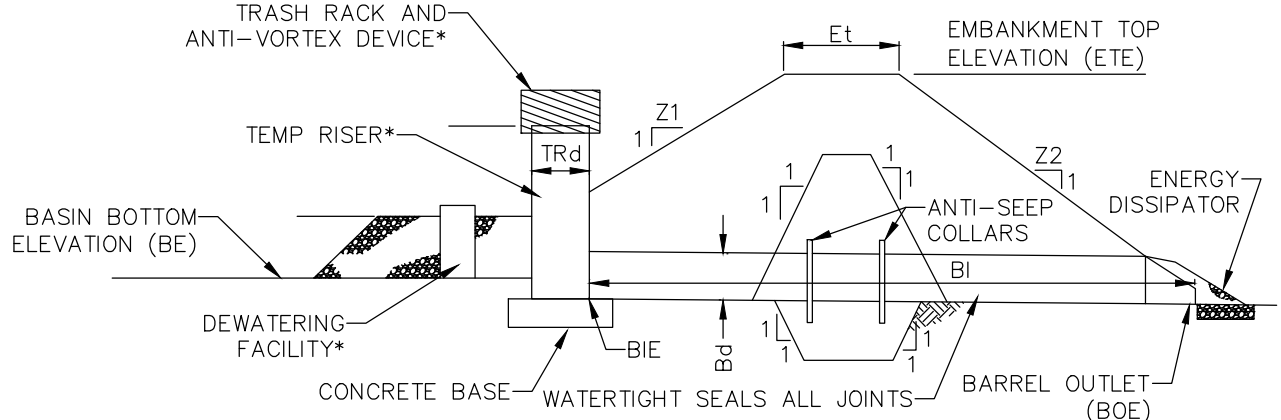

* ALSO REFER TO SEDIMENT BASIN TEMPORARY RISER, EMERGENCY SPILLWAY, ENERGY DISSIPATER, TRASH RACK AND ANTI-VORTEX DEVICE, AND SEDIMENT STORAGE DEWATERING FACILITY DETAILS.

BASIN NO.	Z1 (FT)	Z2 (FT)	TEMPORARY RISER			BARREL				
			DIA TRd (IN)	CREST ELEV TRCE (FT)	MAT'L	DIA Bd (IN)	INLEY ELEV BIE (FT)	MAT'L	LENGTH (FT)	OUTLET ELEV BOE (FT)
1	2	3	15	355.25	HDPE	8	353.5	HDPE	85	348

EMBANKMENT					CLEANOUT		BOTTOM	
TOP ELEV ETE (FT)	TOP WIDTH ETW (FT)	KEY TRENCH DEPTH (FT)	KEY TRENCH WIDTH (FT)	KEY TRENCH COE (FT)	ELEV COE (FT)	BE (FT)	ELEV BE (FT)	BE (FT)
359	5	2	2	353	353.5			

NOTES:

SEDIMENT BASINS, INCLUDING ALL APPURTENANT WORKS, SHALL BE CONSTRUCTED TO THE DETAIL AND DIMENSIONS SHOWN ON THE E&S PLAN DRAWINGS.

AREA UNDER EMBANKMENT SHALL BE CLEARED, GRUBBED, AND STRIPPED OF TOPSOIL TO A DEPTH OF TWO FEET PRIOR TO ANY PLACEMENT AND COMPACTION OF EARTHEN FILL. FILL MATERIAL FOR THE EMBANKMENTS SHALL BE FREE OF ROOTS, OR OTHER WOODY VEGETATION, ORGANIC MATERIAL, LARGE STONES, AND OTHER OBJECTIONABLE MATERIALS. THE EMBANKMENT SHALL BE COMPACTED IN LAYERED LIFTS OF NOT MORE THAN 6" TO 9" IN. THE MAXIMUM ROCK SIZE SHALL BE NO GREATER THAN 2/3 THE LIFT THICKNESS. UPON COMPLETION, THE EMBANKMENT SHALL BE SEEDED AND MULCHED OR OTHERWISE STABILIZED ACCORDING TO THE SPECIFICATIONS OF THE E&S PLAN DRAWINGS. TREES SHALL NOT BE PLANTED ON THE EMBANKMENT.


ACCESS SHALL BE PROVIDED FOR SEDIMENT REMOVAL AND OTHER REQUIRED MAINTENANCE ACTIVITIES.

A CLEAN OUT STAKE SHALL BE PLACED NEAR THE CENTER OF EACH BASIN. ACCUMULATED SEDIMENT SHALL BE REMOVED WHEN IT HAS REACHED THE CLEAN OUT ELEVATION ON THE STAKE AND RESTORE THE BASIN TO ITS ORIGINAL DIMENSIONS. DISPOSE OF MATERIALS REMOVED FROM THE BASIN IN THE MANNER DESCRIBED IN THE E&S PLAN.

INSPECT ALL SEDIMENT BASINS ON AT LEAST A WEEKLY BASIS AND AFTER EACH RUNOFF EVENT. CHECK BASIN EMBANKMENTS, SPILLWAYS, AND OUTLETS FOR EROSION, PIPING AND SETTLEMENT. NECESSARY REPAIRS SHALL BE MADE IMMEDIATELY. DISPLACED RIPRAP WITHIN THE OUTLET ENERGY DISSIPATER SHALL BE REPLACED IMMEDIATELY. ACCUMULATED SEDIMENT SHALL BE REMOVED AND DISTURBED AREAS SHALL BE STABILIZED INSIDE THE BASIN BEFORE CONVERSION TO A STORMWATER MANAGEMENT FACILITY. THE DEVICE SHOWN IN STANDARD CONSTRUCTION DETAIL #7-16 MAY BE USED TO DEWATER SATURATED SEDIMENT PRIOR TO ITS REMOVAL. ROCK FILTERS SHALL BE ADDED AS NECESSARY.

STANDARD CONSTRUCTION DETAIL #7-6
SEDIMENT BASIN EMBANKMENT AND SPILLWAY DETAILS
PERFORATED RISER

NOT TO SCALE

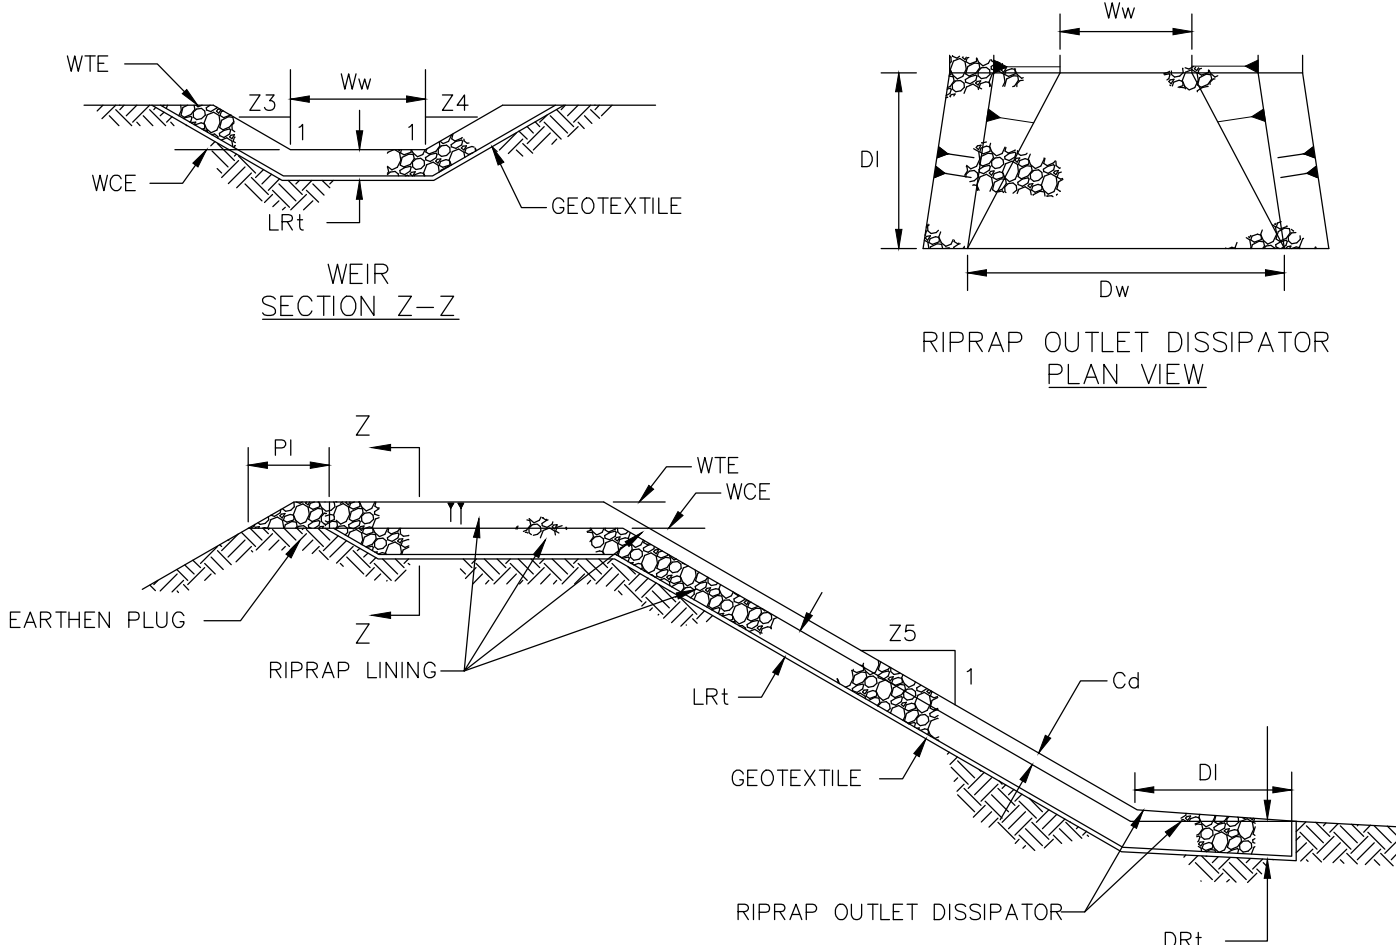

EMBANKMENT SECTION ALONG EMERGENCY SPILLWAY


BASIN NO.	WEIR				LINING		CHANNEL		DISSIPATOR				
	Z3 (FT)	Z4 (FT)	TOP ELEV WTE (FT)	CREST ELEV WCE (FT)	WIDTH Ww (FT)	RIPRAP SIZE (R-)	RIPRAP THICK. LRI (IN)	Z5 (FT)	DEPTH Cd (FT)	LENGTH DI (FT)	WIDTH Dw (FT)	RIPRAP SIZE (R-)	RIPRAP THICK. DRI (IN)
1	3	3	359	358	20	5	15	5	.5	10	5	5	15

NOTES:

DIMENSION P1 SHALL BE 5' MINIMUM.
DISPLACED RIPRAP WITHIN THE SPILLWAY AND/OR OUTLET CHANNEL SHALL BE REPLACED IMMEDIATELY.

STANDARD CONSTRUCTION DETAIL #7-12
SEDIMENT BASIN EMERGENCY SPILLWAY
WITH RIPRAP LINING

NOT TO SCALE

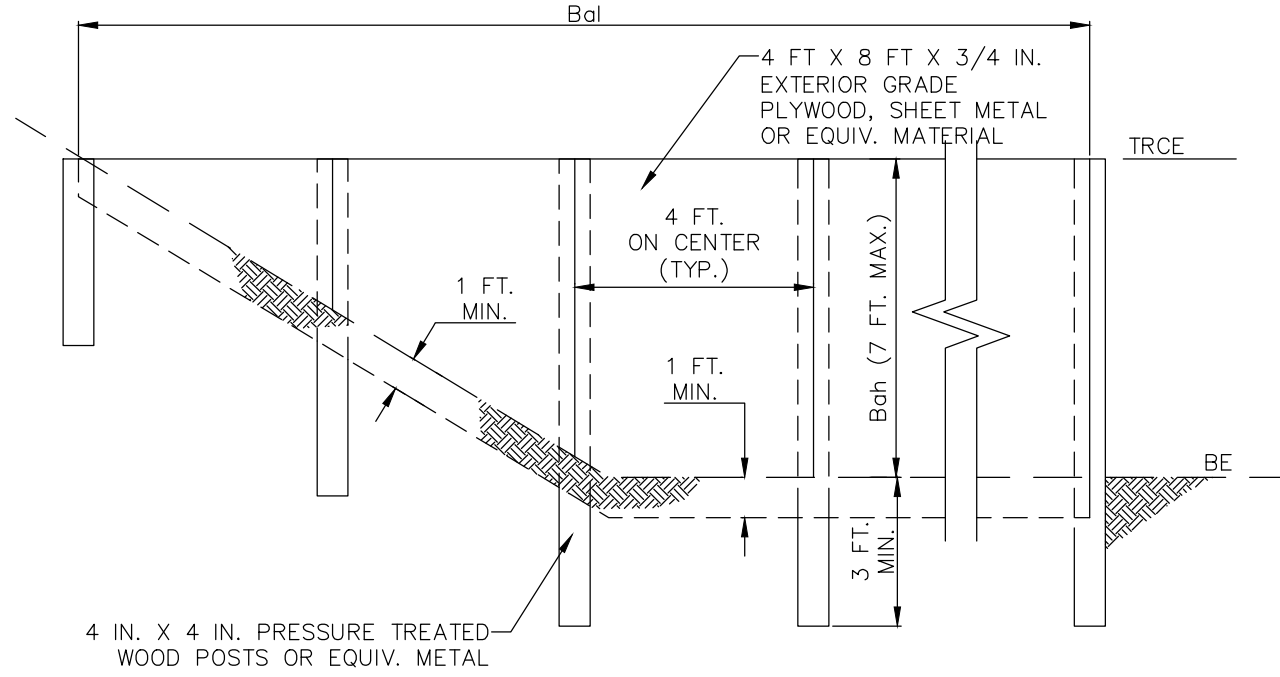

BASIN OR TRAP NO.	BAFFLE		TEMPORARY RISER		BOTTOM
	LENGTH Bal (FT)	HEIGHT Bah (FT)	CREST ELEV. TRCE (FT)	ELEV BE (FT)	
1	188	4	357.3	353.5	

NOTES:

SEE APPROPRIATE BASIN DETAIL FOR PROPER LOCATION AND ORIENTATION.

AN ACCEPTABLE ALTERNATIVE IS TO INSTALL A SUPER SILT FENCE AT THE BAFFLE LOCATION

IN POOLS WITH DEPTHS EXCEEDING 7', THE TOP OF THE PLYWOOD BAFFLE DOES NOT NEED TO EXTEND TO THE TEMPORARY RISER CREST. SUPER SILT FENCE BAFFLES NEED NOT EXTEND TO TRCE ELEVATION.

BAFFLES SHALL BE TIED INTO ONE SIDE OF THE BASIN UNLESS OTHERWISE SHOWN ON THE PLAN DRAWINGS.

SUBSTITUTION OF MATERIALS NOT SPECIFIED IN THIS DETAIL SHALL BE APPROVED BY THE DEPARTMENT OR THE LOCAL CONSERVATION DISTRICT BEFORE INSTALLATION.

DAMAGED OR WARPED BAFFLES SHALL BE REPLACED WITHIN 7 DAYS OF INSPECTION.

BAFFLES REQUIRING SUPPORT POSTS SHALL NOT BE INSTALLED IN BASINS REQUIRING IMPERVIOUS LINERS.


STANDARD CONSTRUCTION DETAIL #7-14
BAFFLE

NOT TO SCALE




PATRICK SPELLMAN, P.E.
PE-40021

NUM.	DATE	REVISION
PLAN PREPARED BY: <i>SITE ENGINEERING CONCEPTS, LLC</i> P.O. BOX 1992 SOUTHEASTERN, PA 19399 P: 610-240-0450 F: 610-240-0451 E: INFO@SITE-ENGINEERS.COM		
PRELIMINARY/FINAL SUBDIVISION AND LAND DEVELOPMENT PLAN PLAN PREPARED FOR: <i>CG WAYNE, LLC</i> EAGLE & RADNOR ROAD, WAYNE, PA 19087 RADNOR TOWNSHIP DELAWARE COUNTY PENNSYLVANIA SEPT. 15, 2020		
E&S DETAILS		SHEET 6 of 13 SCALE: 1" = NTS

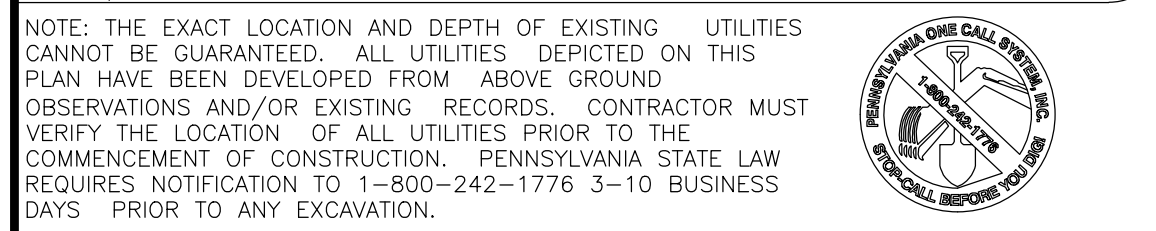

BASE SURVEY PLAN
 "BOUNDARY & TOPOGRAPHIC SURVEY" PREPARED FOR ASTERN UNIVERSITY, PREPARED
 BY CONTROL POINT ASSOCIATES, INC., DATED MARCH 31, 2010, LAST REVISED
 DECEMBER 20, 2019. SEE EXISTING FEATURES SHEET FOR COMPLETE LIST OF NOTES
 AND REFERENCES.

X xxx-xx SPOT ELEVATION
 DS xxx-xx DOOR SILL
 G xxx-xx GARAGE SILL
 W WATER
 WM WATER METER (PER D.B. 1572, PG. 575)
 OSAN VENT SANITARY VENT
 OSAN CO SANITARY CLEAN OUT
 OSAN MH SANITARY MANHOLE
 GM GAS METER
 GV GAS VALVE
 MONU MONUMENT OR PIN
 (F&H) FOUND AND HELD
 STORM MH STORMWATER MANHOLE
 INLET STORMWATER INLET
 CLEAN DOWNSTUP
 14-20% SLOPES
 >20% SLOPES

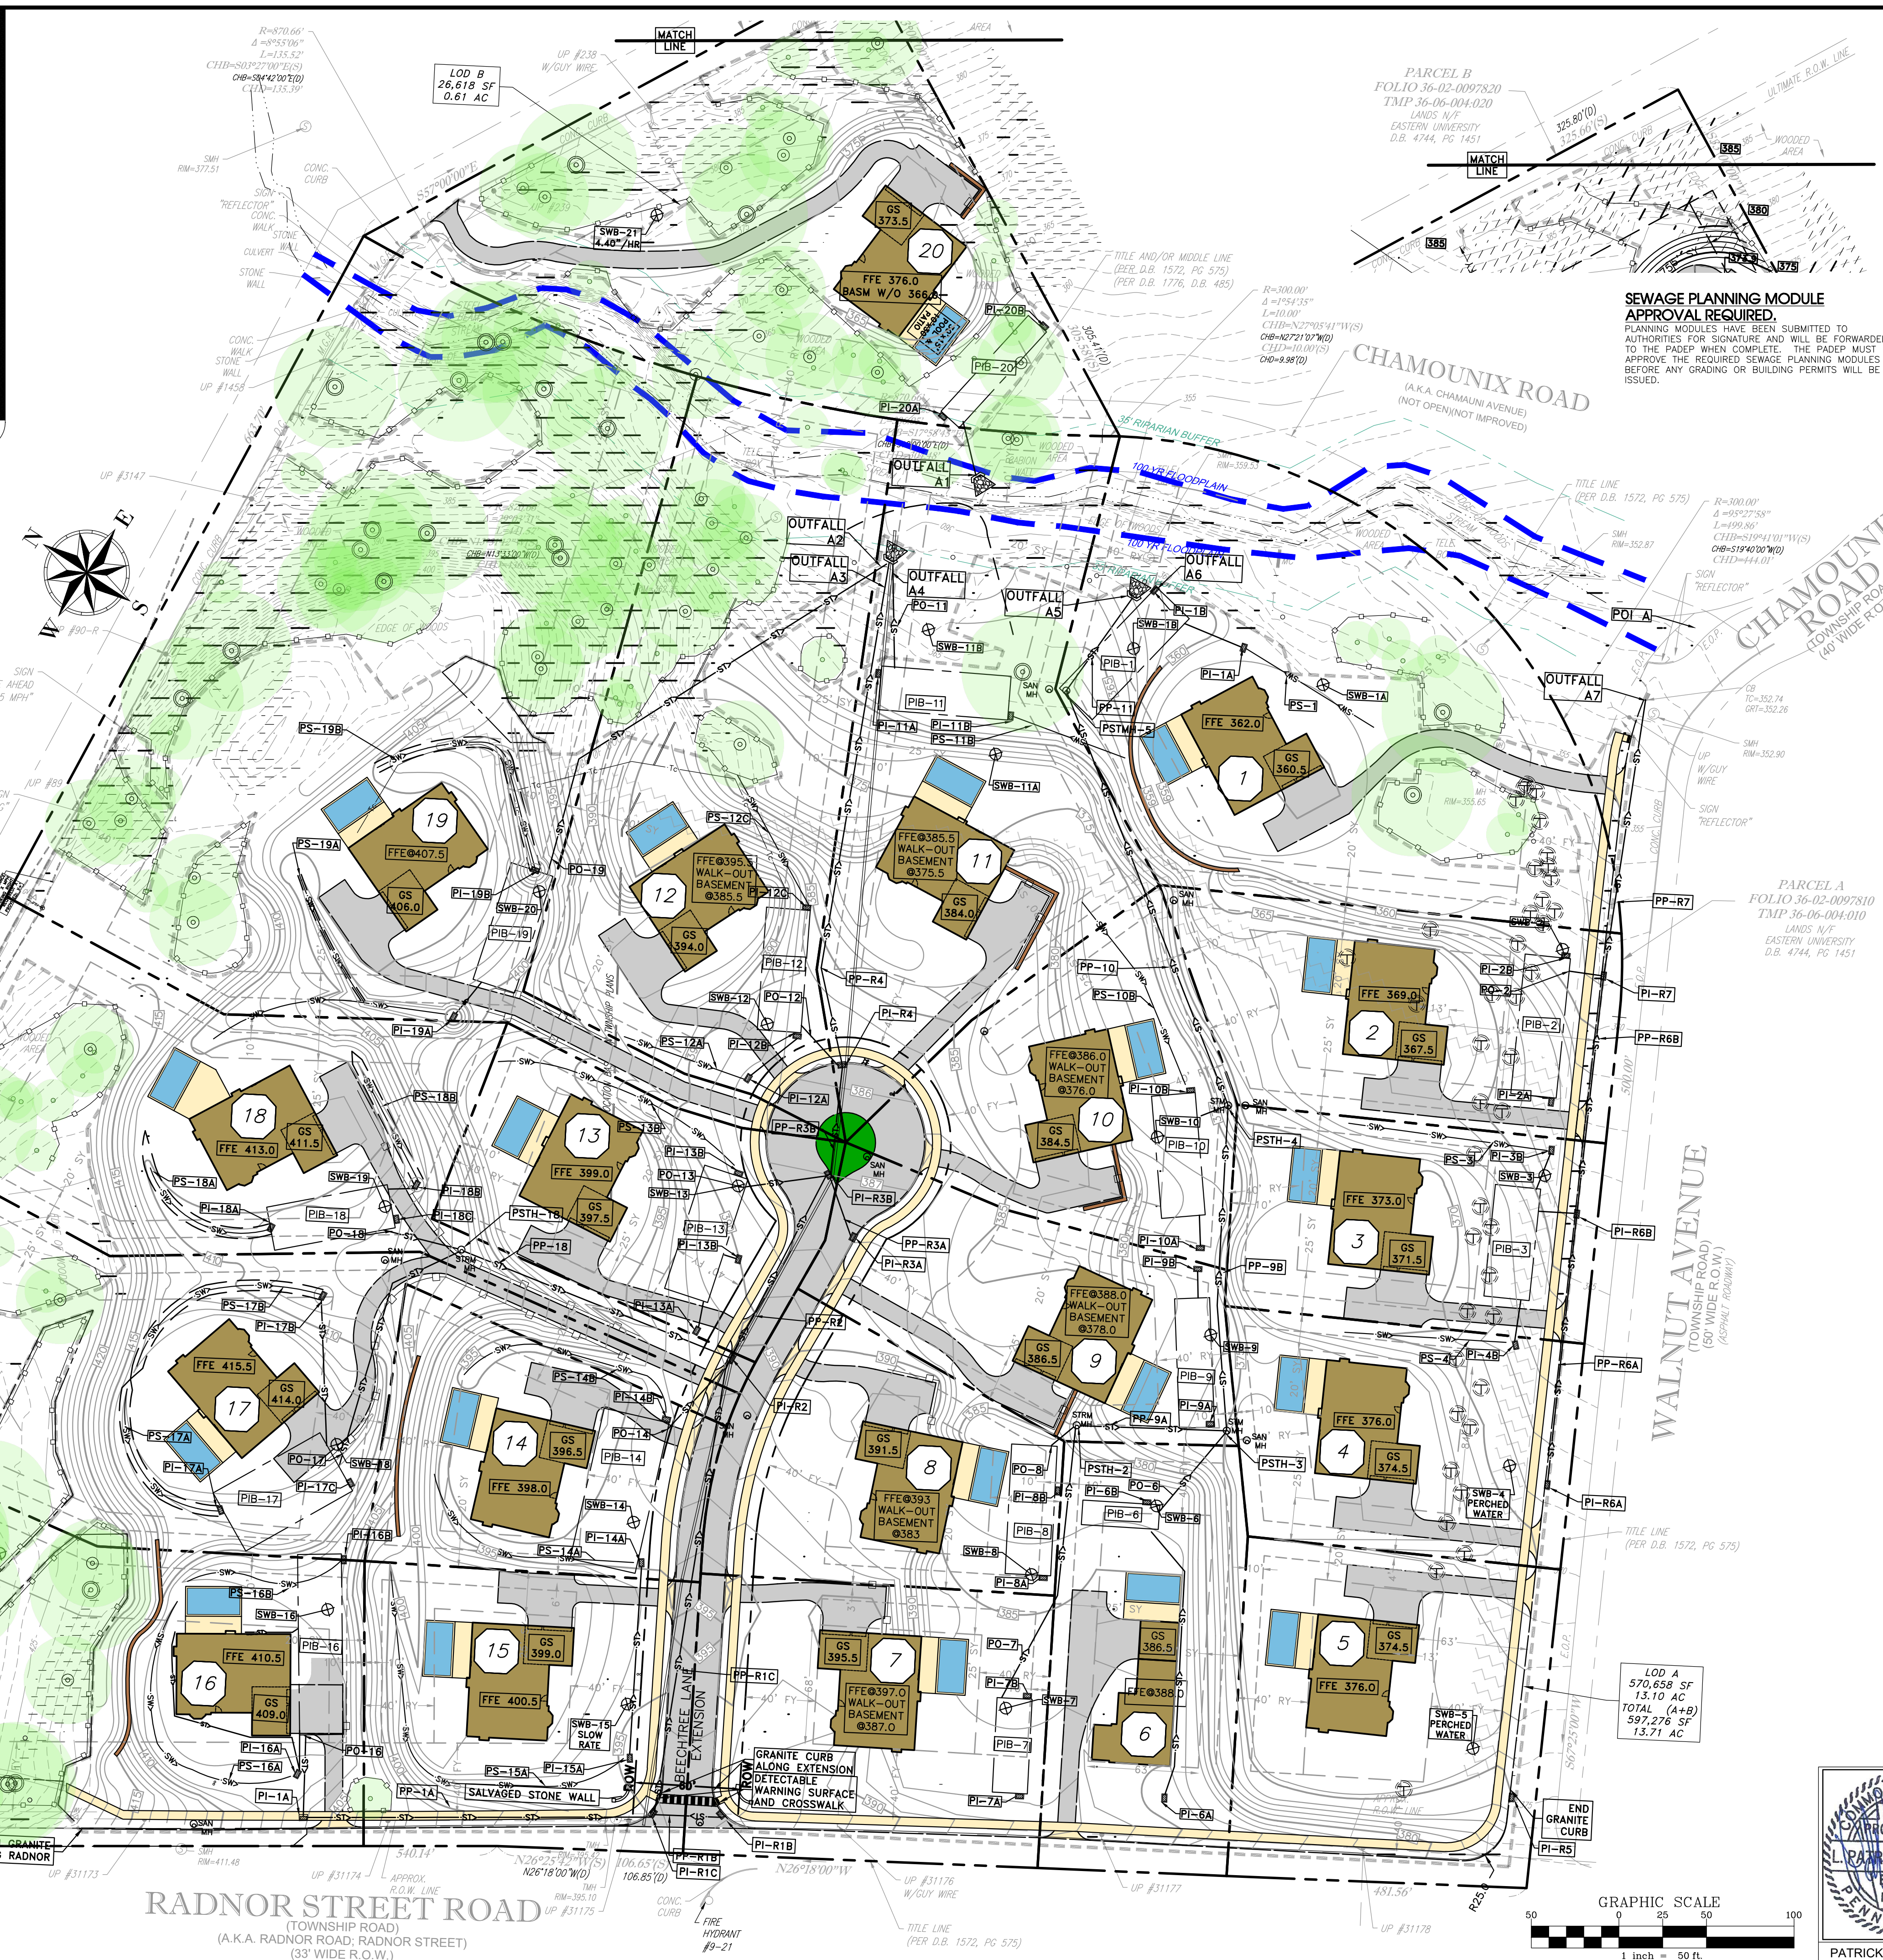

PROJECT NOTES


1. EROSION AND SEDIMENT BMPs MUST BE CONSTRUCTED, STABILIZED, AND FUNCTIONAL BEFORE SITE DISTURBANCE BEGINS WITHIN THE TRIBUTARY AREAS OF THOSE BMPs.
2. AFTER FINAL SITE STABILIZATION HAS BEEN ACHIEVED, TEMPORARY EROSION AND SEDIMENT BMPs MUST BE REMOVED. AREAS DIRECTLY DOWN-DRIVE OF THE REMOVED BMPs MUST BE STABILIZED IMMEDIATELY.
3. VEHICLES AND EQUIPMENT MAY NEVER ENTER DIRECTLY NOR EXIT DIRECTLY THROUGH A ROCK CONSTRUCTION ENTRANCE OR EXISTING DRAINAGE ENTRANCE.
4. STOCKPILE HEIGHTS MUST NOT EXCEED 35 FEET. STOCKPILE SLOPES MUST BE 2:1 OR FLATTER.
5. ONCE THE SITE IS STABILIZED, ALL EROSION AND SEDIMENT BMPs MUST BE MAINTAINED PROPERLY.
6. MAINTENANCE MUST BE PERFORMED TO PREVENT EROSION AND SEDIMENT AFTER EACH POTENTIAL EVENT AND ON A DAILY BASIS. ALL PREVENTATIVE AND REMEDIAL MAINTENANCE WORK, INCLUDING CLEAN UP, REPAIR, REPLACEMENT, REGRADING, RESEEDING, REMULCHING AND RENOVATING MUST BE PERFORMED IMMEDIATELY. IF EROSION AND SEDIMENT CONTROL BMPs FAIL TO PERFORM AS EXPECTED, MODIFICATIONS OR REPLACEMENT BMPs WILL BE REQUIRED.
7. THE MAXIMUM TIME OF EXPOSURE FOR BARE SOIL AREAS SHALL BE TWENTY (20) DAYS BEFORE STABILIZATION MEASURES ARE IMPLEMENTED.
8. NEWLY CREATED SLOPES GREATER THAN 4:1 (25%) SHALL BE STABILIZED WITH SOY AND/OR JUTE NETTING AND SEED.
9. ALL WOODY VEGETATION TO BE RETAINED WITHIN 25' FEET OF A BUILDING SITE OR DISTURBED AREA SHALL BE PROTECTED FROM EQUIPMENT DAMAGE BY FENCING PLACED AT THE DRIPLINES. SINCE THE TREE PROTECTION FENCE HAS NOT BEEN SHOWN AT THE DRIPLINES OF ALL TREES TO REMAIN, THE TOWNSHIP ARBORIST MUST APPROVE THE LOCATION OF THE FENCE.
10. NO IMPERVIOUS COVER SHALL BE PERMITTED WITHIN THE DRIPLINES OF TREES TO REMAIN WITHOUT APPROVAL FROM THE TOWNSHIP ARBORIST. THE TOWNSHIP ARBORIST MUST APPROVE THE LOCATION AND EXTENT OF THE COVER.
11. THE IMPACTED TREES SHALL BE IDENTIFIED AND THE DRIPLINES OF THE TREES TO BE MAINTAINED SHALL BE CLEARLY IDENTIFIED ON THE PLAN. TREATMENT OF THE IMPACTED TREES PRIOR TO CONSTRUCTION TO PROTECT THE ROOT SYSTEM SHALL BE PERFORMED IF AS DIRECTED BY THE TOWNSHIP ARBORIST. THE TOWNSHIP ARBORIST MUST ALSO APPROVE THE PROCEDURE.
12. CONTRACTOR TO DEEP ROOT FERTILIZE TREES IMPACTED BY CONSTRUCTION PRIOR TO THE COMMENCEMENT OF CONSTRUCTION. CONTRACTOR MUST APPROVE THE PROCEDURE.
13. SHOULD ANY TREES NOT SCHEDULED OR PERMITTED TO BE REMOVED BE IRREPARABLY DAMAGED DURING THE CONSTRUCTION AND DIE WITHIN EIGHTEEN (18) MONTHS OF THE CONCLUSION OF CONSTRUCTION ACTIVITIES, THESE TREES SHALL BE REPLANTED OR REPLACED AT THE CONTRACTOR'S EXPENSE.
14. SHOULD ANY TREES NOT SCHEDULED OR PERMITTED TO BE REMOVED BE IRREPARABLY DAMAGED DURING CONSTRUCTION 101-912). ESCROW SHALL BE POSTED TO GUARANTEE THE SURVIVAL OF THE IMPACTED TREES UNTIL THE ALLOTTED TIME HAS EXPIRED.
15. IF TRENCHES ARE CUT INTO OR STORM SEWERS ARE PROPOSED WITHIN THE DRIPLINES OF TREES, ALL DISTURBED ROOTS MUST BE CUT AS CLEANLY AS POSSIBLE. THE TRENCH MUST BE BACKFILLED AS QUICKLY AS POSSIBLE, AVOIDING COMPACTION.
16. MINIMAL GRADING AND DISTURBANCE IS NECESSARY WITHIN DRIPLINES OF SOME OF THE TREES ON THIS PROPERTY. CONTRACTOR SHALL MAKE EVERY EFFORT TO SAVE TREES, HOWEVER SOME OF THE TREES MAY BE DAMAGED AND HAVE TO BE REMOVED DUE TO PROXIMITY OF GRADING/DISTURBANCE.
17. THE ARCHITECT'S PLANS MUST BE APPROVED WITH BUILDING HEIGHT CALCULATION AND MUST COMPLY WITH THE GRADING PROPOSED BY THIS PERMIT PLAN.
18. STORMWATER COLLECTION PIPING SHALL BE 4" SMOOTH WALL HIGH DENSITY POLYETHYLENE (SWHPE) @ 0.02 CFS/FT MIN. CLEANING AND MAINTENANCE ACCESS SHALL BE PROVIDED AT EACH COLLECTION DIRECTION.
19. GAS, ELECTRIC, WATER OR ANY OTHER UTILITIES TO BE ABANDONED SHALL BE PROPERLY SEALED/REMOVED.
20. THE EXISTING SURFACE UTILITIES TO REMAIN WITHIN THE LIMITS OF DISTURBANCE SHALL BE PROPERLY PROTECTED DURING CONSTRUCTION.
21. PROPOSED WATER, STORM SEWER, AND ELECTRIC SERVICE SHALL HAVE A MINIMUM OF X FEET OF COVER.

ZONING SUMMARY							
LOT #	PROPOSED LOT AREA (20,000 SF MIN**)	LOT WIDTH Ø BLDG LINE (100' MIN)	FRONT YARD SETBACK (40' MIN) ***	SIDE YARD SETBACK (20'/45') ***	REAR YARD SETBACK (40' MIN) ***	BUILDING COVERAGE (30% MAX) ***	ALLOWABLE IMPERVIOUS (35%) ***
1	52,689	140	40	20/25	40	30%	35%
2	25,772	124	40	20/25	40	30%	35%
3	21,129	111	40	20/25	40	30%	35%
4	21,711	129	40	20/25	40	30%	35%
5	25,669	169	40	20/25	40	30%	35%
6	23,890	121	40	20/25	40	30%	35%
7	22,999	119	40	20/25	40	30%	35%
8	20,117	143	40	20/25	40	30%	35%
9	21,719	106	40	20/25	40	30%	35%
10	24,788	124	40	20/25	40	30%	35%
11	46,479	101	40	20/25	40	30%	35%
12	46,243	100	40	20/25	40	30%	35%
13	20,100	120	40	20/25	40	30%	35%
14	20,979	119	40	20/25	40	30%	35%
15	216,263	132	40	20/25	40	30%	35%
16	68,459	152	40	20/25	40	30%	35%
17	53,919	162	40	20/25	40	30%	35%
18	41,910	152	40	20/25	40	30%	35%
19	94,386	458	40	20/25	40	30%	35%
20	50,504	286	40	20/25	40	30%	35%

**** LOT AREA = TOTAL AREA LESS ROW AND 75% OF EACH OF THE FOLLOWING: FLOODPLAINS, WETLANDS AND 20%+ SLOPES.**
***** YARD SETBACKS AND COVERAGE ESTIMATES BASED ON PRELIMINARY SKETCH. ACTUAL COVERAGE TO BE DETERMINED AT THE TIME OF PERMITTING, AND NOT TO EXCEED AMOUNTS PERMITTED BY APPLICABLE CODE REQUIREMENTS.**

PROJECT NARRATIVE
THE APPLICANT PROPOSES REMOVE THE 14 EXISTING DWELLING AND ALL ASSOCIATED IMPROVEMENTS AND SUBDIVIDE PARCEL A AND B INTO 20 SINGLE FAMILY LOTS.

IMPROVEMENTS AND SUBDIVISION PLANS		PARTS A AND B INTO 20 SINGLE PLAT EDITIONS	
NUM.	DATE	REVISION	
PLAN PREPARED BY:			
<i>SITE ENGINEERING CONCEPTS, LLC</i> P.O. BOX 1992 SOUTHEASTERN, PA 19399			
P: 610-240-0450	F: 610-240-0451	E: INFO@SITE-ENGINEERS.COM	
<i>PRELIMINARY/FINAL SUBDIVISION AND LAND DEVELOPMENT PLAN</i>			
PLAN PREPARED FOR: <i>CG WAYNE, LLC</i> EAGLE & RADNOR ROAD, WAYNE, PA 19087			
RADNOR TOWNSHIP		DELAWARE COUNTY	
PRELIMINARY LAND DEVELOPMENT & PCSM PLAN		PENNSYLVANIA SEPT. 15, 2020	
SHEET 7 of 13		SCALE: 1" = 50'	

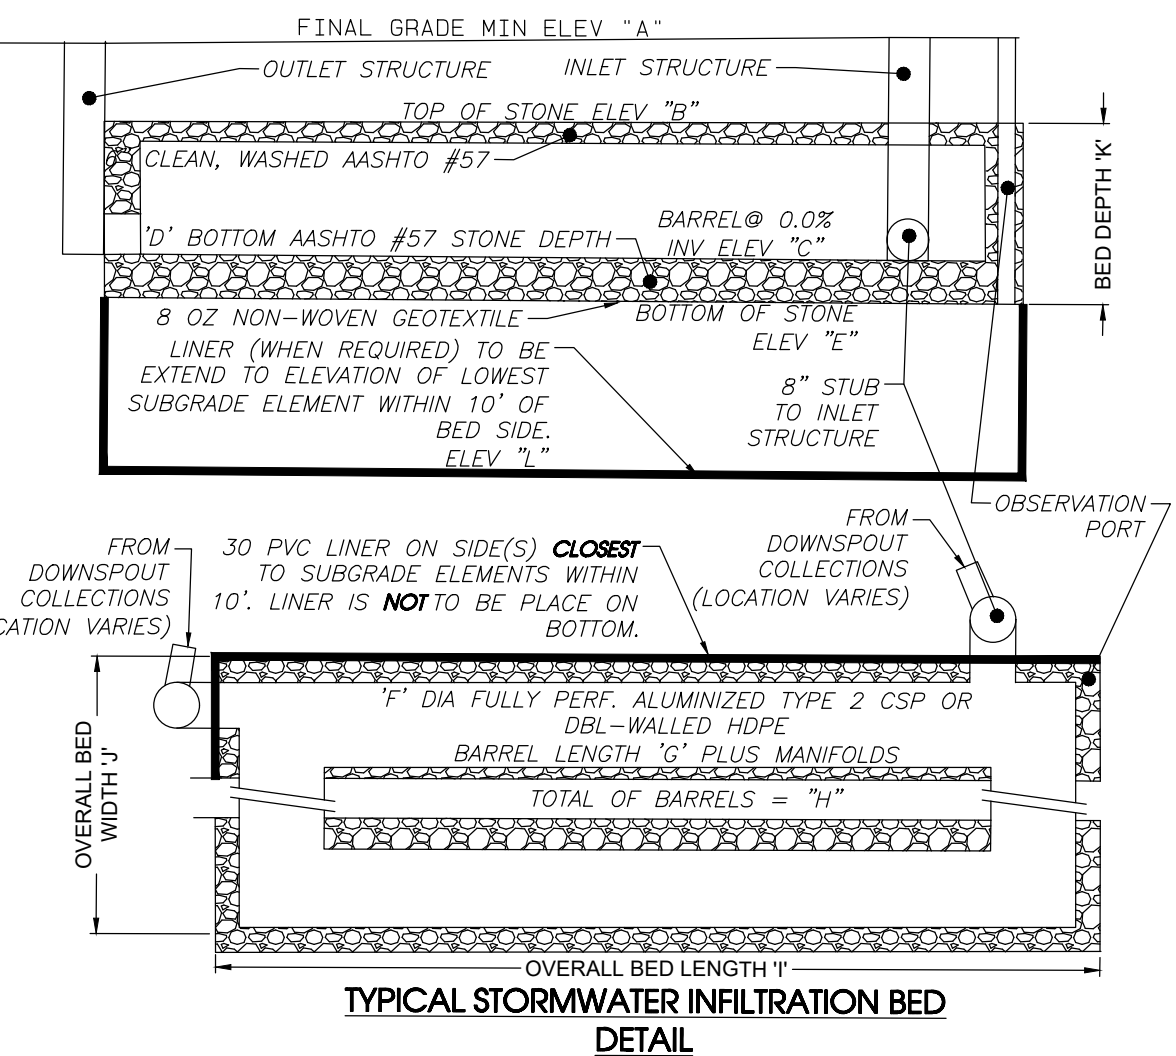

- STORMWATER INFILTRATION BED NOTES**
- BED BOTTOM DEPTH REQUIRED PER STORMWATER SOIL EVALUATION REPORT.
 - A 30 MIL PVC LINER, OR TOWNSHIP-APPROVED EQUIVALENT, IS TO BE PLACED ALONG ALL BED SIDE(S) WITHIN 10' OF A SUBGRADE ELEMENT IF THE ELEMENT ELEVATION IS BELOW BOTTOM BED ELEVATION. THE BOTTOM OF THE LINER IS TO EXTEND FROM THE BED TOP ELEVATION TO THE LOWEST SUBGRADE ELEMENT ELEVATION. LINERS ARE NOT TO BE PLACED ON BED BOTTOMS.
 - THE EXCAVATION FOR THE INFILTRATION BED SHOULD BE PERFORMED WITH EQUIPMENT THAT WILL NOT COMPACT THE BOTTOM OF THE FACILITY.
 - SCARIFY BOTTOM OF BED, TAKING CARE NOT TO COMPACT SOIL.
 - PERFORATIONS SHALL MEET AASHTO CLASS II PATTERN FOR PIPE DIAMETER.
 - ENTIRE BED, SIDES TOP AND BOTTOM, SHALL BE WRAPPED IN SYNTHETIC INDUSTRIES NON-WOVEN #801 OR ENGINEER APPROVED EQUAL. PROVIDE A MINIMUM 1' OVERLAP AT ALL SEAMS AND JOINTS. WHERE PROTRUSIONS OR PENETRATIONS OCCUR, GEOTEXTILE SHALL BE PERMANENTLY AFFIXED TO OBJECT.
 - CARE SHOULD BE TAKEN IN THE PLACING OF STONE ATOP THE GEOTEXTILE SO AS TO AVOID TEARING OR RIPPING OF THE FABRIC. STONE SHOULD NOT BE DUMPED UNTIL A 6\"/>
 - THERE ARE NO PROVISIONS FOR THE CONNECTIONS OF SUMP PUMPS AND FOUNDATION DRAINS TO THE INFILTRATION BED AND ANY PROVISIONS FOR FUTURE CONNECTIONS OF SUMP PUMPS. THE INFILTRATION BED WILL REQUIRE A RE-DESIGN IF THESE OR OTHER CONNECTIONS NOT INCLUDED IN THE DESIGN ARE INSTALLED.
 - GUTTER LEAF GUARDS OR OTHER DEBRIS COLLECTORS SHOULD BE PROVIDED FOR THE RUNOFF ENTERING THE INFILTRATION BED. INVISIFLOW SELF-CLEANING DOWNSPOUT FILTERS OR EQUIVALENT WOULD BE AN ACCEPTABLE ALTERNATIVE.
 - ALL INLETS AND DRAIN BEDS THAT DRAIN DIRECTLY TO INFILTRATION BEDS SHALL SUMPED AND CLEANED PER O&M REQUIREMENTS.


- BED CONSTRUCTION SEQUENCE**
- INSTALL ALL TEMPORARY EROSION AND SEDIMENTATION CONTROLS.
 - THE AREA IMMEDIATELY ADJACENT TO THE BED MUST BE STABILIZED IN ACCORDANCE WITH THE PADEP'S EROSION AND SEDIMENT POLLUTION CONTROL PROGRAM MANUAL (2000 OR LATEST EDITION) PRIOR TO BED CONSTRUCTION.
 - PREPARE SITE FOR EXCAVATION AND/OR EMBANKMENT CONSTRUCTION.
 - ALL EXISTING VEGETATION SHOULD REMAIN IF FEASIBLE AND SHOULD ONLY BE REMOVED IF NECESSARY FOR CONSTRUCTION.
 - CARE SHOULD BE TAKEN TO PREVENT COMPACTION OF THE BED BOTTOM.
 - IF EXCAVATION IS REQUIRED, CLEAR THE AREA TO BE EXCAVATED OF ALL VEGETATION. REMOVE ALL TREE ROOTS, ROCKS, AND BOULDERS ONLY IN EXCAVATION AREA.
 - EXCAVATE BOTTOM OF BED TO DESIRED ELEVATION (IF NECESSARY).
 - INSTALL SURROUNDING EMBANKMENTS AND INLET AND OUTLET CONTROL STRUCTURES.
 - GRADE SUBSOIL IN BOTTOM OF BED, TAKING CARE TO PREVENT COMPACTION. COMPACT SURROUNDING EMBANKMENT AREAS AND AROUND INLET AND OUTLET STRUCTURES.
 - APPLY AND GRADE PLANTING SOIL.
 - APPLY GEO-TEXTILES AND OTHER EROSION-CONTROL MEASURES.
 - SEED, PLANT AND MULCH ACCORDING TO PLANTING PLAN.
 - INSTALL ANY ANTI-GRAZING MEASURES, IF NECESSARY.

MAINTENANCE, INSPECTION AND REPLACEMENT REQUIREMENTS

- MAINTENANCE ISSUES**
- MAINTENANCE IS NECESSARY TO ENSURE PROPER FUNCTIONALITY OF THE EXTENDED DETENTION BED AND SHOULD TAKE PLACE ON A QUARTERLY BASIS. A BED MAINTENANCE PLAN SHOULD BE DEVELOPED WHICH INCLUDES THE FOLLOWING MEASURES:
- ALL BED STRUCTURES EXPECTED TO RECEIVE AND/OR TRAP DEBRIS AND SEDIMENT SHOULD BE INSPECTED FOR CLOGGING AND EXCESSIVE DEBRIS AND SEDIMENT ACCUMULATION AT LEAST FOUR TIMES PER YEAR, AS WELL AS AFTER EVERY STORM GREATER THAN 1 INCH.
 - STRUCTURES INCLUDE BED BOTTOMS, TRASH RACKS, OUTLETS STRUCTURES, RIPRAP OR GABION STRUCTURES, AND INLETS.
 - SEDIMENT REMOVAL SHOULD BE CONDUCTED WHEN THE BED IS COMPLETELY DRY. SEDIMENT SHOULD BE DISPOSED OF PROPERLY AND ONCE SEDIMENT IS REMOVED, DISTURBED AREAS NEED TO BE IMMEDIATELY STABILIZED AND REVEGETATED.
 - MOWING AND/OR TRIMMING OF VEGETATION SHOULD BE PERFORMED AS NECESSARY TO SUSTAIN THE SYSTEM, BUT ALL DETRITUS SHOULD BE REMOVED FROM THE BED.
 - VEGETATED AREAS SHOULD BE INSPECTED ANNUALLY FOR EROSION.
 - VEGETATED AREAS SHOULD BE INSPECTED ANNUALLY FOR UNWANTED GROWTH OF EXOTIC/INVASIVE SPECIES.
 - VEGETATIVE COVER SHOULD BE MAINTAINED AT A MINIMUM OF 95 PERCENT. IF VEGETATIVE COVER HAS BEEN REDUCED BY 10%, VEGETATION SHOULD BE REESTABLISHED.

PROPOSED INFILTRATION BED DIMENSIONS														
LOT #	PROPOSED GROSS AREA	ALLOWABLE IMPERVIOUS (SF) (5% OF LOT)	IMPERVIOUS USED IN STORM DESIGN (SF)*	'A' FINAL GRADE	'B' TOP OF STONE ELEVATION	'C' BARREL INVERT ELEVATION	'D' DEPTH OF BOTTOM STONE (FT)	'E' BED BOTTOM ELEVATION	'F' BARREL DIA (IN)	'G' BARREL LENGTH (FT)	'H' # OF BARRELS	'I' 'J' 'K' OVERALL BED DIMENSIONS (FT)	'L' LINER ELEVATION IF NEEDED*	INFILTRATION TEST PIT ID***
1	57,609	20,163	8,550	357.00	355.50	351.00	0.50	350.50	48	65	4	80x26x5.0	N/A	1A
2	28,787	10,075	7,550	359.0	357.50	353.00	0.50	352.50	48	50	3	64x20x5.0	N/A	2
3	24,055	8,419	7,550	364.0	362.50	358.00	0.50	357.50	48	50	4	64x26x5.0	N/A	3
4	24,982	8,744	7,450											
5	33,042	11,565	7,350											
6	26,226	9,179	7,100	383.0	381.50	377.00	0.50	376.50	48	30	2	44x14x5.0	N/A	8
7	31,963	11,187	7,000	385.0	383.50	379.00	0.50	378.50	48	40	3	54x20x5.0	N/A	7
8	25,137	8,798	7,000	383.0	381.50	377.00	0.50	376.50	48	60	4	74x26x5.0	N/A	8
9	25,311	8,859	7,550	376.0	374.50	370.00	0.50	369.50	48	60	3	74x20x5.0	N/A	9
10	26,887	9,410	7,500	375.0	373.50	369.00	0.50	368.50	48	70	3	84x20x5.0	N/A	11
11	52,047	18,216	7,600	365.0	363.50	359.00	0.50	358.50	48	60	4	74x26x5.0	N/A	11B
12	55,669	19,484	7,650	0.0	-1.50	-6.00	0.50	-6.50	48	60	4	74x26x5.0	N/A	12
13	25,103	8,786	7,500	388.0	386.50	382.00	0.50	381.50	48	60	4	74x26x5.0	N/A	13
14	23,857	8,350	7,250	392.0	390.50	386.00	0.50	385.50	48	75	6	88x38x5.0	N/A	14
15	29,553	10,344	7,200	0.0										
16	82,834	28,922	7,200	407.0	405.50	401.00	0.50	400.50	48	90	4	103x26x5.0	N/A	16
17	61,225	21,429	8,600	410.0	408.50	404.00	0.50	403.50	48	80	4	93x26x5.0	N/A	18
18	48,959	17,136	8,600	406.0	404.50	400.00	0.50	399.50	48	60	3	74x19x5.0	N/A	19
19	109,183	38,214	9,200	397.5	396.00	391.50	0.50	391.00	48	60	4	74x26x5.0	N/A	20
20	58,395	20,438	9,600	359.0	357.50	353.00	0.50	352.50	48	60	2	74x14x5.0	N/A	21
* COVERAGE ESTIMATES BASED ON PRELIMINARY SKETCH. ACTUAL COVERAGE TO BE DETERMINED AT THE TIME OF PERMITTING, AND NOT TO EXCEED AMOUNTS PERMITTED BY APPLICABLE CODE REQUIREMENTS.														
** LINER REQUIRED ALONG ANY SIDE OF BED WITHIN 10' OF HOUSE SUBSTRUCTURE (FOUNDATION, BASEMENT). LINER TO EXTEND TO BOTTOM ELEVATION OF SUBSTRUCTURE. DO NOT PUT LINER UNDER BED OR ON ANY SIDE GREATER THAN 10' FROM STRUCTURE.														
*** SEE "INFILTRATION TESTING REPORT, RADNOR STREET & EAGLE ROADS DEVELOPMENT - PROPOSED STORMWATER MANAGEMENT FACILITIES", PREPARED BY GEOSTRUCTURES, DATED MAY 22, 2020. FOR DETAILS.														

PROPOSED BED OUTLET DIMENSIONS							
PO-#	'A' OUTLET STRUCTURE	'B' BED STUB DIA (INCHES)	'C' BED STUB INV	'D' PIPE LENGTH (FEET)	'E' SLOPE (%)	'F' DISCHARGE INV	'G' RECEIVING STRUCTURE
1	8" CLEAN OUT	8.0	358.00	10.00	2.00%	357.80	OUTFALL A6
2	8" CLEAN OUT	8.0	356.00	22.00	2.00%	355.56	PI-R7
3	8" CLEAN OUT	8.0	361.00	19.80	2.00%	360.60	PI-R6
4	N/A - NO BED						
5	N/A - NO BED						
6	8" CLEAN OUT	8.0	380.00	51.60	14.20%	372.67	PSTH-3
7	8" CLEAN OUT	8.0	382.00	156.00	2.00%	378.88	PSTH-2
8	8" CLEAN OUT	8.0	380.00	8.00	2.00%	379.84	PSTH-2
9	8" CLEAN OUT	8.0	373.00	10.00	2.00%	372.80	PP-9B
10	8" CLEAN OUT	8.0	372.00	10.00	2.00%	371.80	PSTH-4
11	8" CLEAN OUT	8.0	362.00	68.00	1.50%	360.98	OUTFALL A4
12	8" CLEAN OUT	8.0	383.00	26.00	2.00%	382.48	PI-R4
13	8" CLEAN OUT	8.0	385.00	46.40	2.00%	384.07	PI-R3B
14	8" CLEAN OUT	8.0	389.00	18.00	2.00%	388.64	PI-R2
15	N/A - NO BED						
16	8" CLEAN OUT	8.0	403.00	89.00	1.69%	401.50	PI-R1A
17	8" CLEAN OUT	8.0	407.00	150.60	3.80%	401.28	PSTH-18
18	8" CLEAN OUT	8.0	403.00	46.40	3.71%	401.28	PSTH-18
19	8" CLEAN OUT	8.0	394.50	297.00	11.00%	361.83	OUTFALL A2
20	8" CLEAN OUT	8.0	356.00	10.00	2.00%	355.80	OUTFALL A1

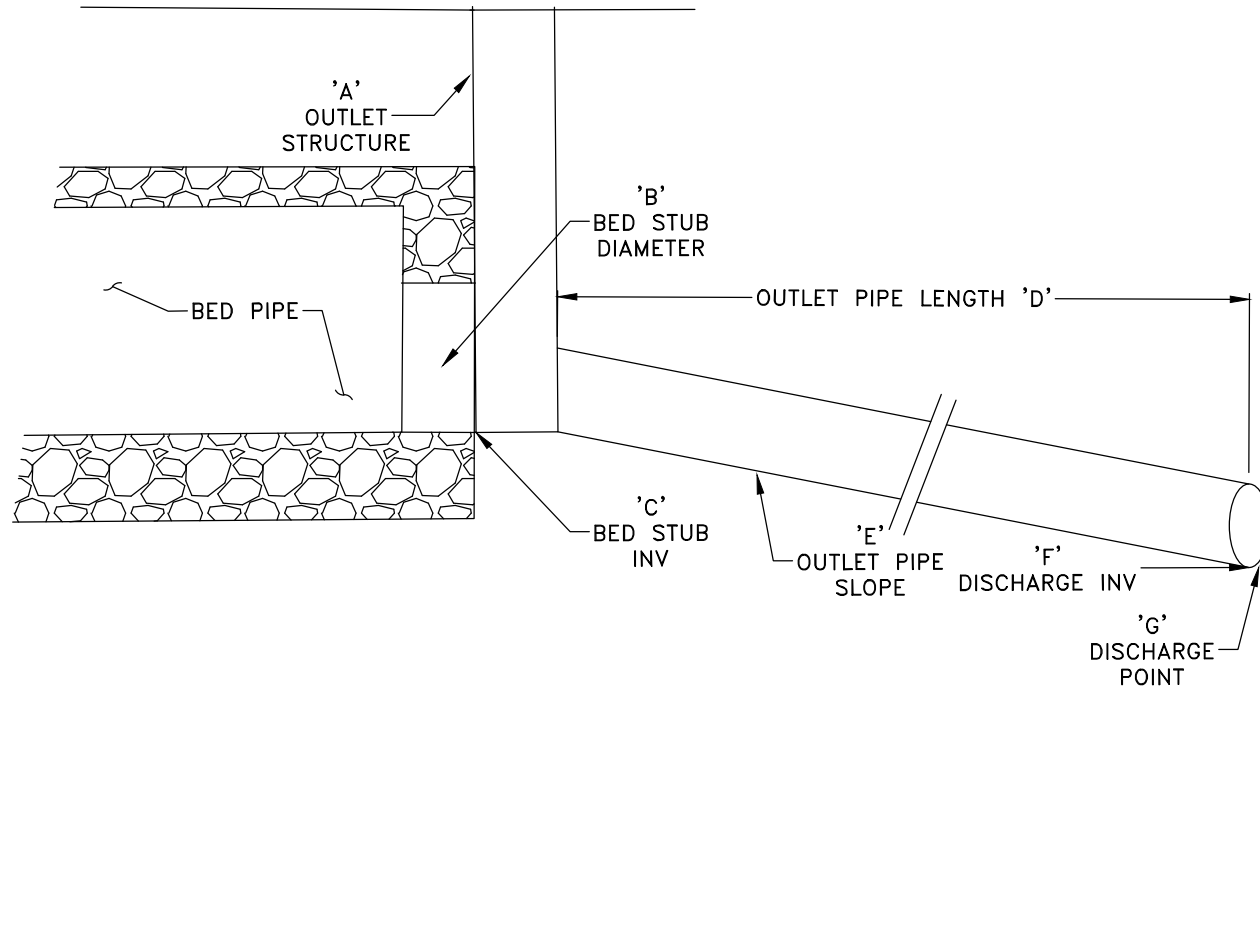

STORMWATER MANAGEMENT FACILITY OWNERSHIP AND MAINTENANCE NOTES:

THE RESPONSIBILITY FOR THE CONTINUED MAINTENANCE AND OPERATION OF THE DETENTION BED AND OTHER FACILITIES SHALL BE THE OBLIGATION OF THE PERMITTEE OR CURRENT PROPERTY OWNER.






- THE INFILTRATION BED MUST BE INSPECTED FOR ROUTINE MAINTENANCE A MINIMUM OF TWO TIMES A YEAR, ONCE IN THE EARLY SPRING AND ONCE IN THE FALL AFTER THE MAJORITY OF THE LEAVES HAVE FALLEN.
- VISUAL OBSERVATION OF THE GROUND SURFACE TO DETECT PONDING OF WATER OR GROUND SETTLEMENTS THAT WOULD PREVENT ALL RUNOFF FROM ENTERING INLETS AS DESIGNED MUST BE MADE. THE DRAINAGE AREAS DESIGNED FOR THE SYSTEM MUST BE MAINTAINED. ADJUSTMENTS TO THE GRADING OR INLETS MUST BE MADE TO ENSURE THAT THE SYSTEM IS FUNCTIONING AS DESIGNED. SMALL SINKHOLES CAN BE REPAIRED EASILY BY FILLING WITH TOPSOIL AND MAY BE THE RESULT OF SETTLEMENT OF THE SOILS. LARGER SINKHOLES OR SINKHOLES THAT REAPPEAR IN THE SAME LOCATION MAY INDICATE A BREACH IN THE GEOTEXTILE LINER, INLET BOX STRUCTURE, PIPE CONNECTION, OR BREAK IN A STORM CONVEYANCE LINE. THESE TYPES OF SINKHOLES MUST BE EXCAVATED AND THE FAILURE IDENTIFIED AND REPAIRED IMMEDIATELY IN ORDER TO PREVENT SOIL FROM ENTERING THE INFILTRATION BED AND CLOGGING IT OR REDUCING THE CAPACITY OF THE BED FOR RECHARGE OF RUNOFF.
- ALL SEDIMENT TRAPS AND INLETS MUST BE VISUALLY INSPECTED SEVERAL TIMES A YEAR FOR ACCUMULATED SOIL AND DEBRIS. INLET GRATES MUST BE KEPT FREE OF LEAVES, STICKS, MULCH, AND OTHER LAWN DEBRIS OR TRASH THAT WOULD PREVENT INFLOW OF RUNOFF. SUMPS IN SEDIMENT TRAPS OR INLET BOTTOMS MUST HAVE ACCUMULATED SEDIMENT REMOVED TO ENSURE DESIGN CAPACITY SUFFICIENT TO TRAP SEDIMENT AND DEBRIS FROM ENTERING ANY INFILTRATION BED.
- ONCE A YEAR, THE INFILTRATION BED MUST BE INSPECTED TO DETERMINE IF IT IS DRAINING WITHIN THE REQUIRED TIME PERIOD (USUALLY TWENTY-FOUR HOURS). THE INSPECTION PORT SHALL BE OPENED AT LEAST TWENTY-FOUR HOURS FOLLOWING A STORM AND THE LEVEL OF WATER IN THE BED NOTED. IF IT IS DETERMINED THAT THE SYSTEM WILL NOT RECHARGE THE STORMWATER RUNOFF AS DESIGNED, THE SYSTEM WILL NEED TO BE MODIFIED OR REPLACED. THE TOWNSHIP SHALL BE CONTACTED FOR APPROVAL OF ANY MODIFICATION OR REPLACEMENT OF THE SYSTEM.
- ANY CLEAN-OUT OR INLET THAT HAS BEEN DAMAGED BY LAWN EQUIPMENT MUST BE REPLACED OR REPAIRED. CLEAN-OUTS THAT BECOME BURIED SHOULD BE RAISED TO GRADE. THE CONFIGURATION MUST NOT ALLOW SOIL OR OTHER DEBRIS TO CLOG THE COLLECTION PIPE. ALL COLLECTION PIPES MUST BE CHECKED ANNUALLY TO ENSURE THEY ARE FLOWING FREELY. IF THE COLLECTION PIPES BECOME CLOGGED, JET CLEANING MUST BE PERFORMED AT THE CLEAN-OUTS. ADDITIONAL PROTECTION MUST BE MADE AT THE SEDIMENT TRAP DURING JET CLEANING TO ENSURE THAT DEBRIS IS NOT TRANSMITTED TO THE INFILTRATION BED.
- THE OUTLET PIPE, OR CONNECTION OF THE OUTLET OF THE INFILTRATION BED MUST BE CHECKED TO ENSURE THAT IT IS PERMITTING FREE FLOW OF WATER OUT OF THE BED. LEVEL SPREADER AT THE TERMINATION OF THE BED MUST BE CHECKED. STONE SHALL BE REPLACED WITH EQUAL OR LARGER SIZE STONE IF THE DISSIPATER IS OBSERVED TO BE INEFFECTIVE. PERFORATED PIPE AND GEOTEXTILE SHALL BE INSPECTED AND REPAIRED AS REQUIRED.
- SMALL TREES THAT BEGIN TO GROW IN THE VICINITY OF INFILTRATION BEDS OR STRUCTURES MUST BE REMOVED TO ENSURE THAT THE ROOTS DO NOT PUNCTURE THE FILTER FABRIC OF THE SEEPAGE BED OR DAMAGE ANY STORMWATER COLLECTION/CONVEYANCE STRUCTURE.
- THE GUTTER OR GUTTER SYSTEMS THAT ARE INTEGRAL WITH THE INFILTRATION BED MUST BE FUNCTIONAL. REPAIRS TO GUTTERS THAT BECOME SEPARATED, SAG, OR OTHERWISE DO NOT FUNCTION AS DESIGNED MUST BE MADE.
- PREVENTATIVE MAINTENANCE WOULD INCLUDE REMOVAL OF LEAVES FROM GUTTER SYSTEMS AND LAWN AREAS AS SOON AS POSSIBLE TO AVOID CONTAMINATION OR CLOGGING OF THE SYSTEM. LOCATING LANDSCAPE-MULCHED AREAS AWAY FROM CONCENTRATED RUNOFF AREAS OR SWALES THAT COULD WASH MULCH INTO INLETS IS RECOMMENDED.

PCSM LONG TERM OPERATIONS AND MAINTENANCE REQUIREMENTS

UNTIL THE PERMITTEE OR CO-PERMITTEE HAS RECEIVED WRITTEN APPROVAL OF A NOTICE OF TERMINATION, THE PERMITTEE OR CO-PERMITTEE WILL REMAIN RESPONSIBLE FOR COMPLIANCE WITH THE PERMIT TERMS AND CONDITIONS INCLUDING LONG-TERM OPERATION AND MAINTENANCE OF ALL PCSM BMPs ON THE PROJECT SITE AND IS RESPONSIBLE FOR VIOLATIONS OCCURRING ON THE PROJECT SITE. THE PERMITTEE OR CO-PERMITTEE SHALL BE RESPONSIBLE FOR LONG-TERM OPERATION AND MAINTENANCE OF PCSM BMPs UNLESS A DIFFERENT PERSON IS IDENTIFIED IN THE NOTICE OF TERMINATION AND HAS AGREED TO LONG-TERM OPERATION AND MAINTENANCE OF PCSM BMPs. FOR ANY PROPERTY CONTAINING A PCSM BMP, THE PERMITTEE OR CO-PERMITTEE SHALL RECORD AN INSTRUMENT WITH THE RECORDER OF DEEDS WHICH WILL ASSURE DISCLOSURE OF THE PCSM BMP AND THE RELATED OBLIGATIONS IN THE ORDINARY COURSE OF A TITLE SEARCH OF THE SUBJECT PROPERTY. THE RECORDED INSTRUMENT MUST IDENTIFY THE PCSM BMP, PROVIDE FOR NECESSARY ACCESS RELATED TO LONG-TERM OPERATION AND MAINTENANCE AND MAINTENANCE FOR PCSM BMPs AND PROVIDE NOTICE THAT THE RESPONSIBILITY FOR LONG-TERM OPERATION AND MAINTENANCE OF PCSM BMP IS A COVENANT THAT RUNS WITH THE LAND THAT IS BINDING UPON AND ENFORCEABLE BY SUBSEQUENT GRANTEE, AND PROVIDE PROOF OF FILING WITH THE NOTICE OF TERMINATION UNDER PA CODE CHAPTER 102.7(b)(5) (RELATING TO PERMIT TERMINATION). THE PERSON RESPONSIBLE FOR PERFORMING LONG-TERM OPERATION AND MAINTENANCE MAY ENTER INTO AN AGREEMENT WITH ANOTHER PERSON INCLUDING A CONSERVATION DISTRICT, NONPROFIT ORGANIZATION, MUNICIPALITY, AUTHORITY, PRIVATE CORPORATION OR OTHER PERSON, TO TRANSFER THE RESPONSIBILITY FOR PCSM BMPs OR TO PERFORM LONG-TERM OPERATION AND MAINTENANCE AND PROVIDE NOTICE THEREOF TO THE DEPARTMENT. A PERMITTEE OR CO-PERMITTEE THAT FAILS TO TRANSFER LONG-TERM OPERATION AND MAINTENANCE OF THE PCSM BMP OR OTHERWISE FAILS TO COMPLY WITH THIS REQUIREMENT SHALL REMAIN JOINTLY AND SEVERALLY RESPONSIBLE WITH THE LANDOWNER FOR LONG-TERM OPERATION AND MAINTENANCE OF THE PCSM BMPs LOCATED ON THE PROPERTY.

Table 1. Summary of Stormwater Infiltration Testing Results
Radnor Street & Eagle Roads Development

Test Location	Description of Tested Stratum	Exist. Grade/El. (ft)	Test Depth/El. (ft)	SHWT El. (ft)	Limiting Zone	Field Rate (in/hr)	Adjusted Infiltr. Rate ² (in/hr)	FS	Factored Rate ³ (in/hr)	Remarks
1A	Medium dense, light yellowish brown (2.5Y, 6/3), silty sand with gravel (SM), moist (RESIDUAL)	357.50	350.00	7.50	None	No water or rock to 12" (El. 345.5)	0.24	0.16	0.08	Slow rate and infiltration is not feasible.
1B	Loose, dark brown (7.5YR, 3/4), silty sand with gravel (SM), moist to very moist (RESIDUAL)	365.50	358.00	7.50	None	No water or rock to 12" (El. 353.5)	4.80	3.20	1.60	2.00
2	Medium dense, light olive brown (2.5YR, 5/4), silty sand with gravel (SM), moist to damp (RESIDUAL)	359.80	352.30	7.50	None	No water or rock to 12" (El. 347.8)	7.92	5.28	2.64	
3	Medium dense, light olive brown (2.5YR, 5/4), silty sand (SM), moist to damp (RESIDUAL)	365.50	357.50	8.00	None	No water or rock to 12" (El. 353.5)	5.04	3.36	1.68	2.00
4	Stiff to very stiff, yellowish brown (10YR, 5/6) sandy silt (ML), moist (RESIDUAL)	369.00	362.00	7.00	Mottles @9.6'	Perched water @6.5' (El. 362.5)	-	-	-	
5	Medium dense, olive yellow (2.5Y, 6/8), silty fine sand (SM), damp (RESIDUAL)	373.00	365.50	7.50	None	Perched water @4.6' (El. 368.4)	-	-	-	Perched water seeped into the test hole prior to the testing and test was terminated.
6	Medium dense, light olive brown (2.5YR 5/4), silty sand with gravel (SM), damp (RESIDUAL)	380.00	368.00	12.00	None	No water or rock to 16" (El. 364.0)	7.92	5.28	2.64	2.00
7	Med. dense to dense, light olive brown (2.5 YR, 5/4), silty fine sand (SM), occasional rock fragments, damp to moist (RESIDUAL)	383.30	376.30	7.00	Mottles @11.3'	No water or rock to 12" (El. 371.3)	4.32	2.88	1.44	
8	Medium dense to dense, light olive brown (2.5YR, 5/4), silty fine sand (SM), damp (RESIDUAL)	381.30	375.30	6.00	None	No water or rock to 12" (El. 369.3)	5.76	3.84	1.92	2.00
9	Medium dense, light olive brown (2.5YR, 5/4), silty fine sand (SM), damp (RESIDUAL)	376.50	367.50	9.00	None	No water or rock to 14" (El. 352.5)	7.44	4.96	2.48	
10	Loose to medium dense, yellowish brown (10YR, 5/6), silty fine sand (SM), moist (RESIDUAL)	374.50	368.00	6.50	None	No water or rock to 12" (El. 362.5)	2.16	1.44	0.72	2.00
11A	Medium dense, light yellowish brown (10YR, 6/4), silty sand (SM), moist (RESIDUAL)	370.00	364.00	6.00	None	No water or rock to 10" (El. 360.0)	0.72	0.48	0.24	
11B	Soft, dark yellowish brown (10YR, 5/6), sandy lean clay (CL), very moist, micaceous (RESIDUAL)	365.00	361.00	4.00	None	Perched water @6.4' (El. 358.6)	1.92	0.77	0.39	Perched water is more than 2 ft below the testing level. The marginal rate is above 0.1 in./hr. and infiltration is still feasible.
12	Loose, dark yellowish brown (10 YR 4/6), silty sand (SM), damp (RESIDUAL)	383.50	379.50	4.00	None	No water or rock to 10" (El. 373.5)	1.68	1.12	0.56	2.00
13	Loose, light olive brown (2.5Y, 5/4) silty fine sand (SM), damp to moist (RESIDUAL)	385.50	381.50	4.00	None	No water or rock to 10" (El. 364.0)	0.96	0.64	0.32	
14	Loose, brownish yellow (10YR 6/8), silty fine sand (SM), damp (RESIDUAL)	382.00	387.00	5.00	None	No water or rock to 10" (El. 382.0)	1.44	0.96	0.48	2.00
15	Medium to stiff, brownish yellow (10YR, 6/8), silty lean clay with sand (CL), moist.	394.50	387.75	6.75	None	No water or rock to 12" (El. 382.5)	0.24	0.16	0.08	
16	Medium dense, dark yellowish brown (10YR, 4/6), silty sand (SM), loose friable rock fragments, moist to damp (RESIDUAL)	407.50	400.50	7.00	None	No water or rock to 12" (El. 395.5)	7.92	5.28	2.64	2.00
17	Medium dense, yellowish red (5YR, 5/6), silty sand with rock fragments (SM), micaceous, moist to damp (RESIDUAL)	427.50	417.50	10.00	None	Auger Refusal @ 12" (El. 415.5)	15.60	7.88	3.94	
18	Loose, yellowish brown (10YR, 5/6), silty sand (SM), micaceous, damp (RESIDUAL)	407.00	400.70	6.30	None	No water or rock to 12" (El. 395.0)	2.16	1.44	0.72	2.00
19	Medium dense, strong brown (7.5YR 5/6), silty sand with rock fragments (SM), micaceous, damp (RESIDUAL)	406.50	396.00	10.50	None	No water or rock to 16" (El. 390.5)	4.32	2.88	1.44	
20	Medium dense, reddish yellow (7.5YR 6/8), silty sand (SM), micaceous, prone to little rock fragments, moist to damp (RESIDUAL)	394.00	387.50	6.50	None	No water or rock to 12" (El. 382.0)	5.76	3.84	1.92	2.00
21	Loose to medium dense, reddish yellow (7.5YR, 6/8), silty sand (SM), micaceous, trace rock fragments, moist to damp (RESIDUAL)	377.50	370.00	7.50	None	No water or rock to 12" (El. 365.5)	13.20	8.80	4.40	

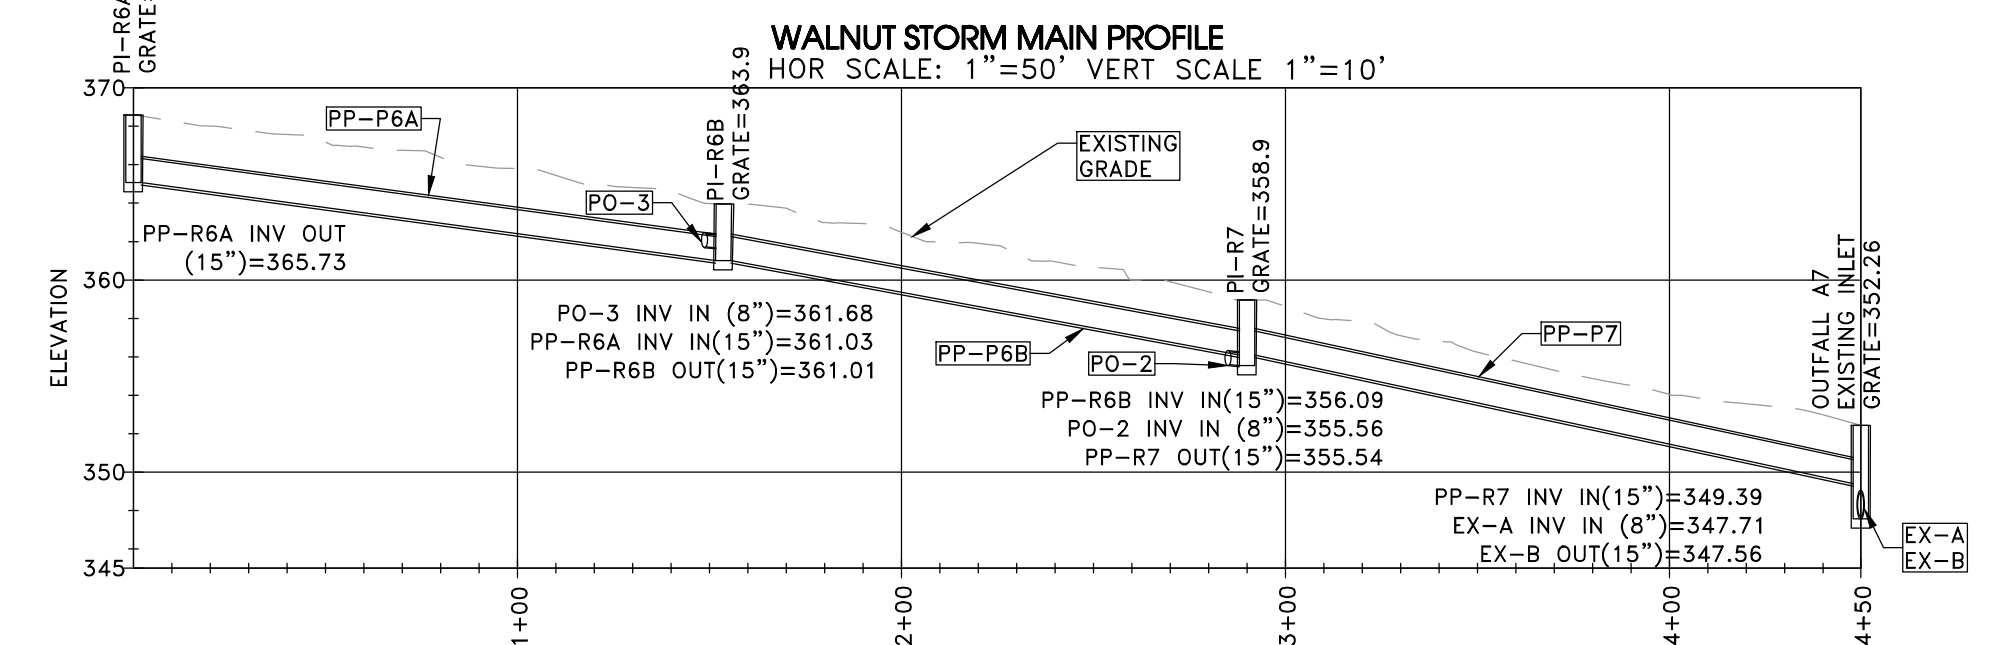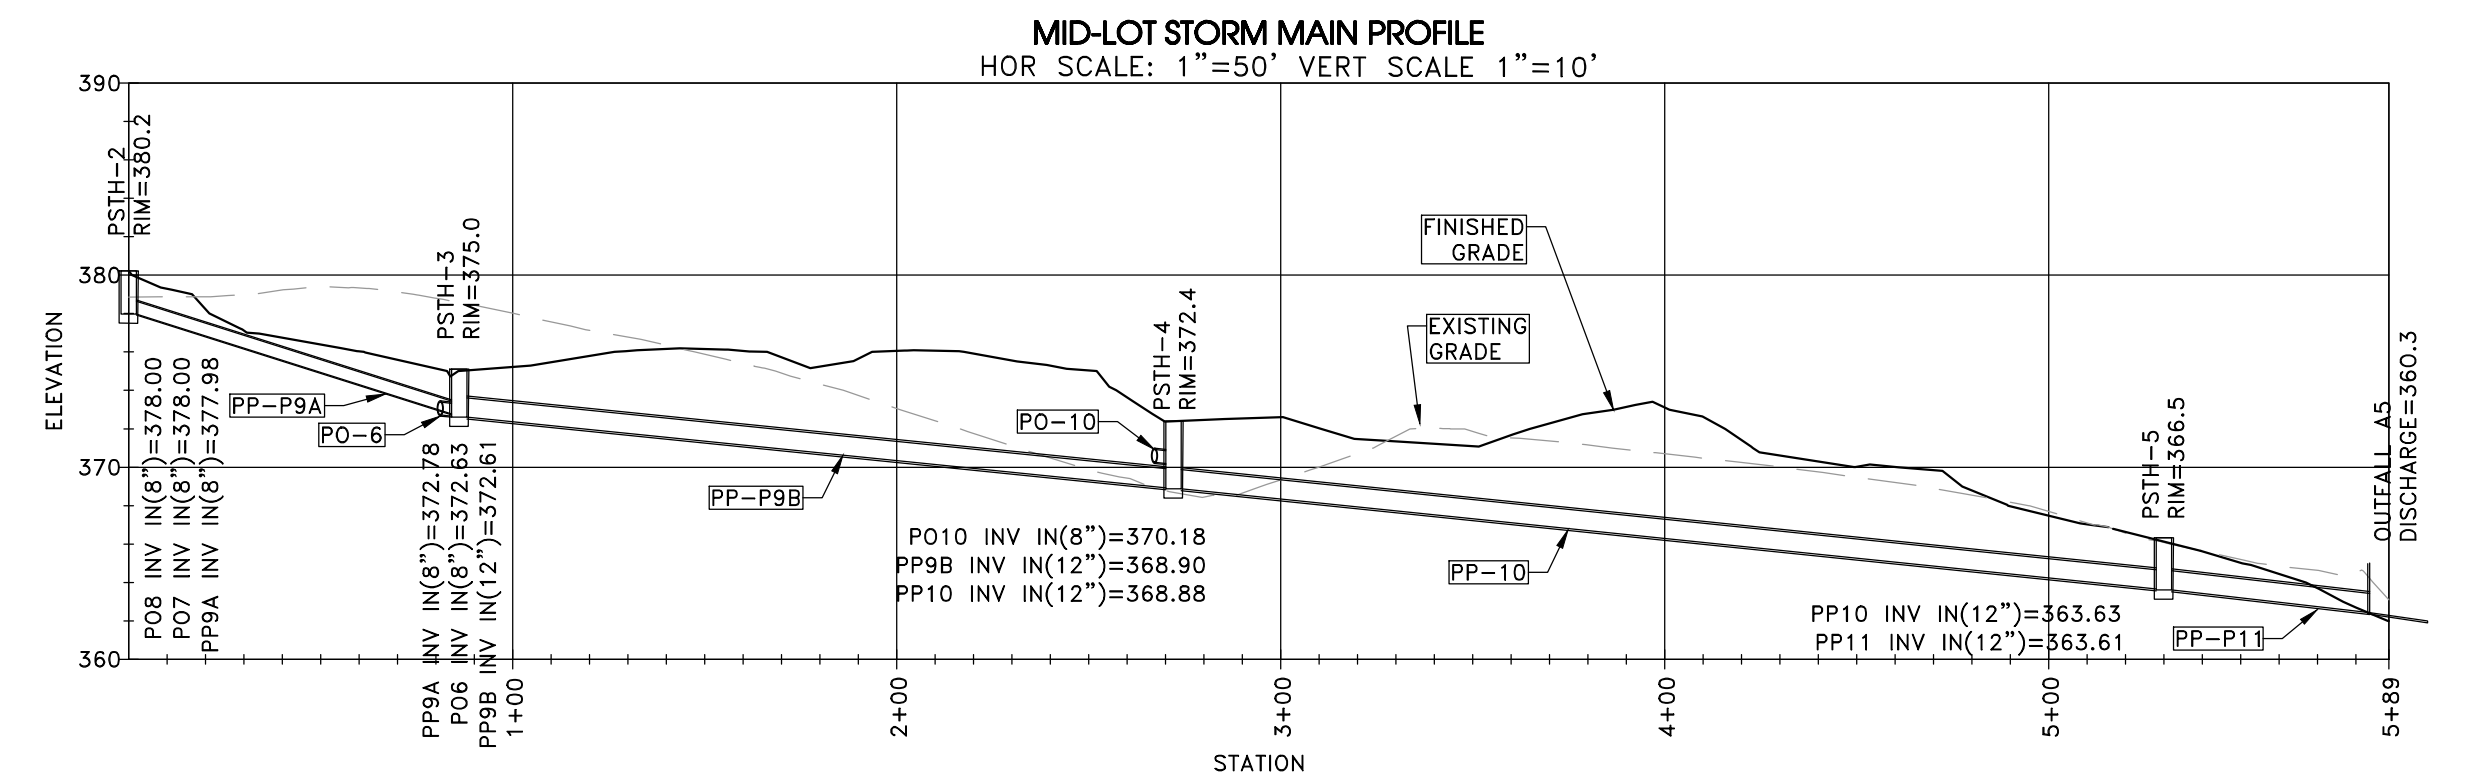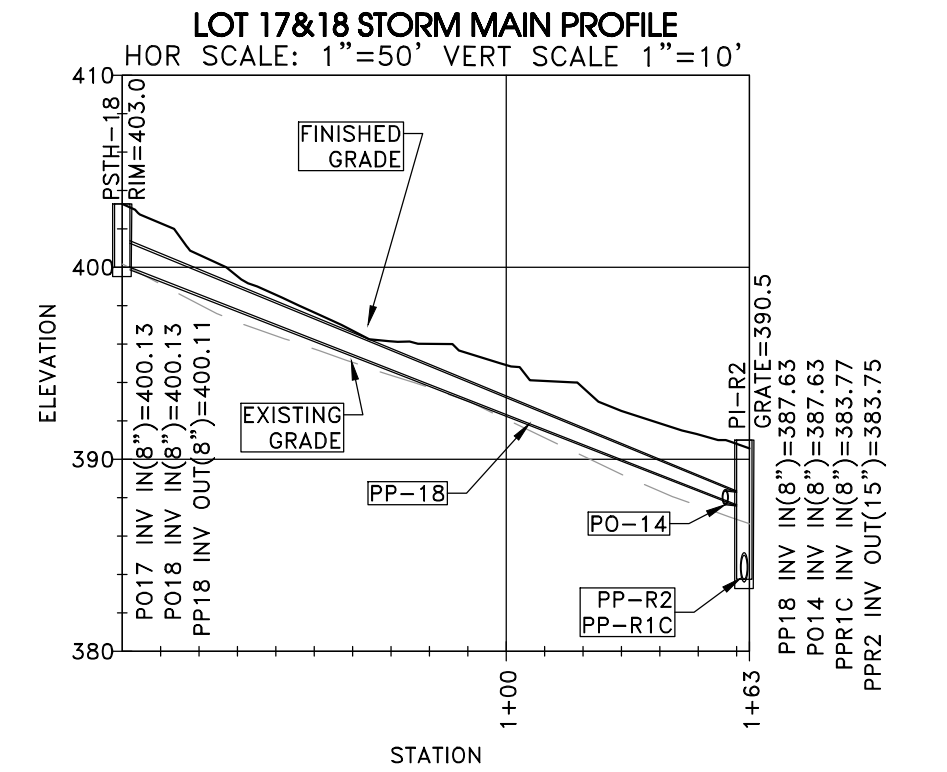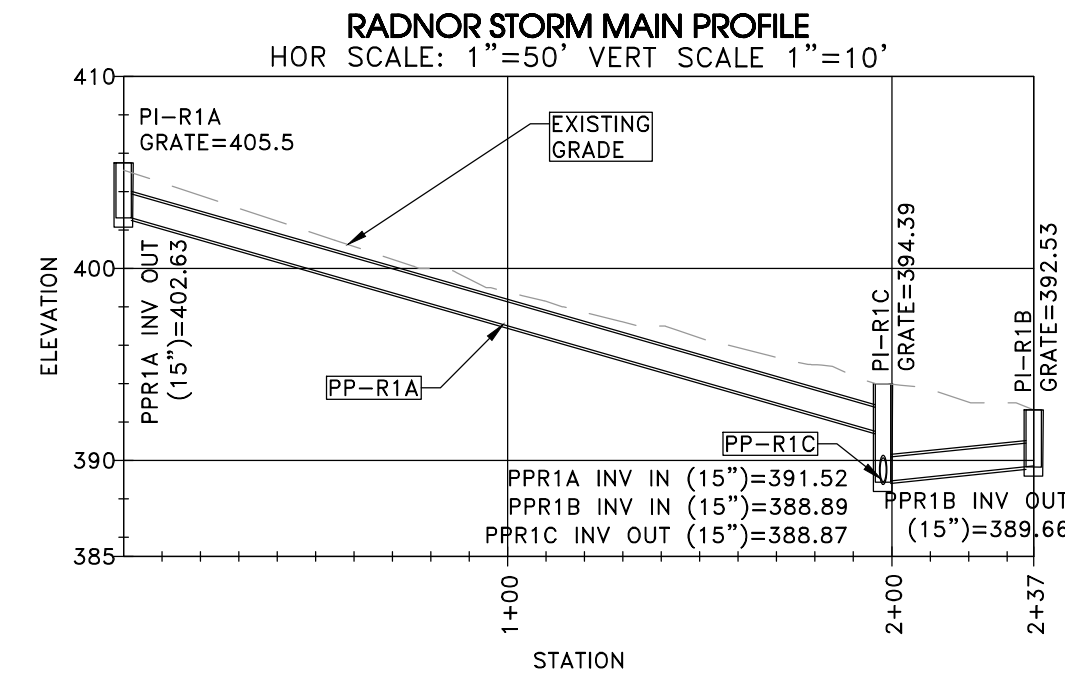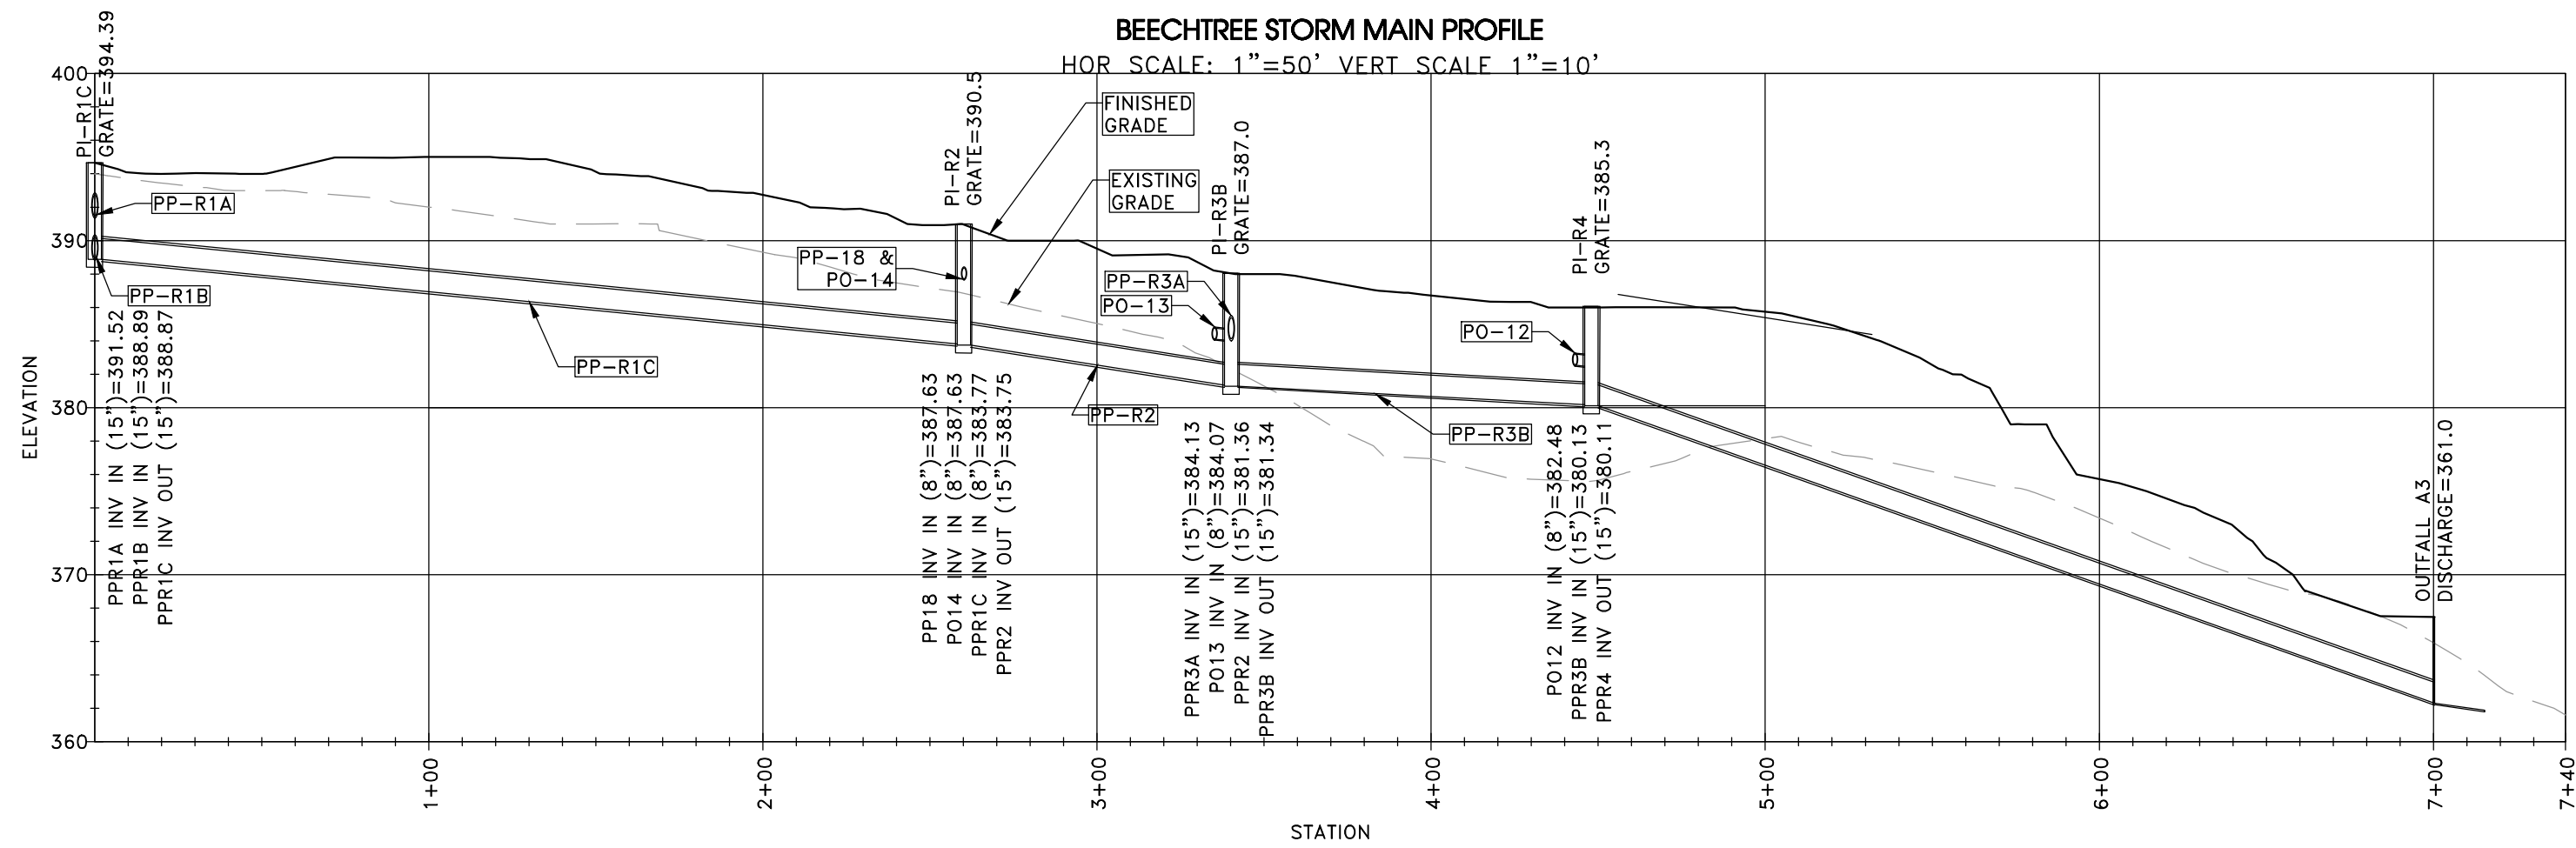


DRAINAGE AREAS


- CAPTURED POST-DEV AREA
- POST-DEV BYPASS AREA
- CAPTURED COMPENSATORY AREA





NUM.	DATE	REVISION
		PLAN PREPARED BY:
		SITE ENGINEERING CONCEPTS, LLC
		P.O. BOX 1992
		SOUTHEASTERN, PA 19399
		P: 610-240-0450 F: 610-240-0451 E: INFO@SITE-ENGINEERS.COM
		PRELIMINARY/FINAL SUBDIVISION AND LAND DEVELOPMENT PLAN
		PLAN PREPARED FOR:
		CG WAYNE, LLC
		EAGLE & RADNOR ROAD, WAYNE, PA 19087
		RADNOR TOWNSHIP DELAWARE COUNTY PENNSYLVANIA
		SEPT. 15, 2020
		STORM PROFILES AND DRAINAGE MAPS
		SHEET 9 of 13
		AS NOTED

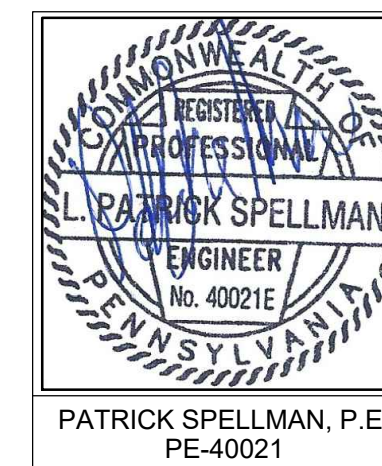

PATRICK SPELLMAN, P.E.
PE-40021

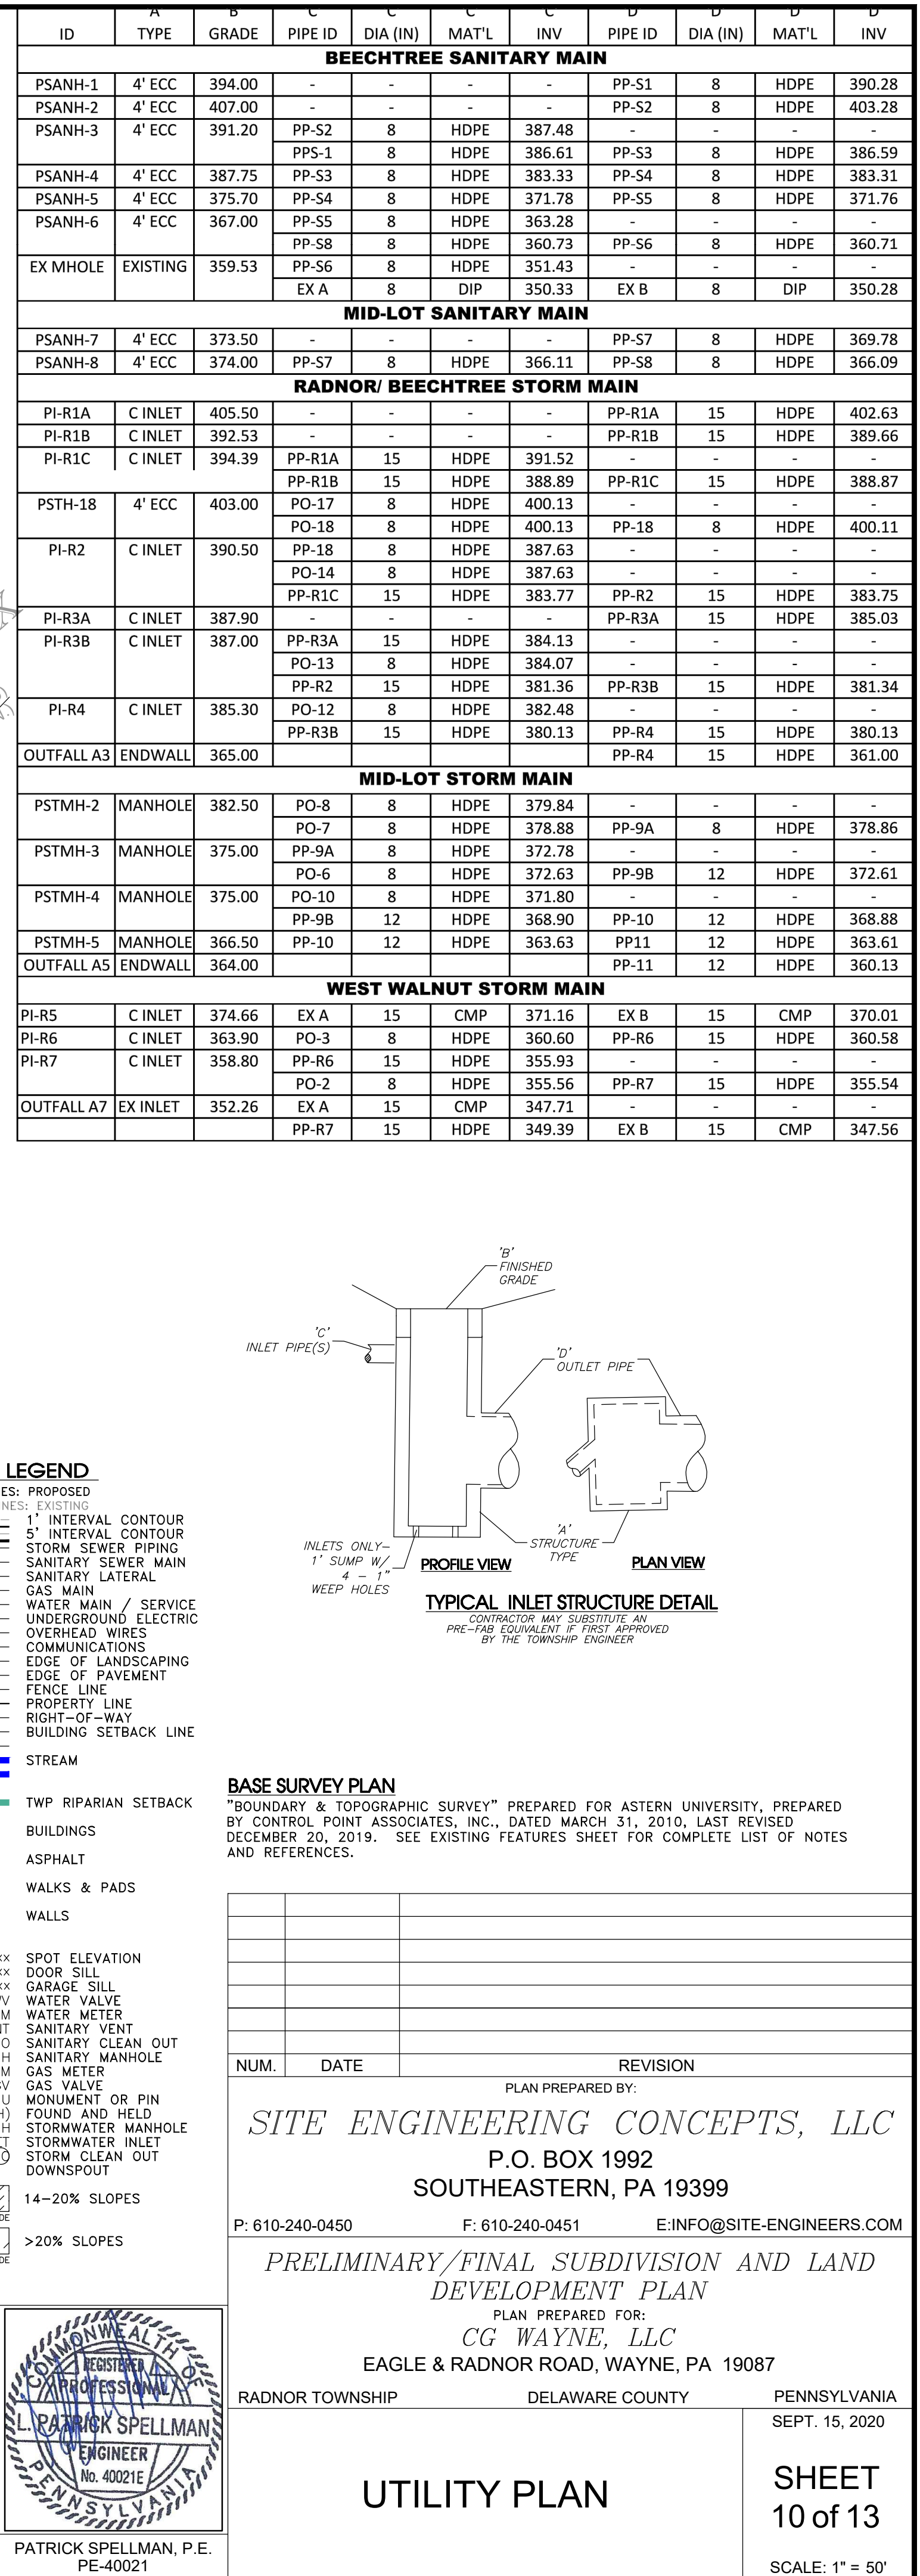

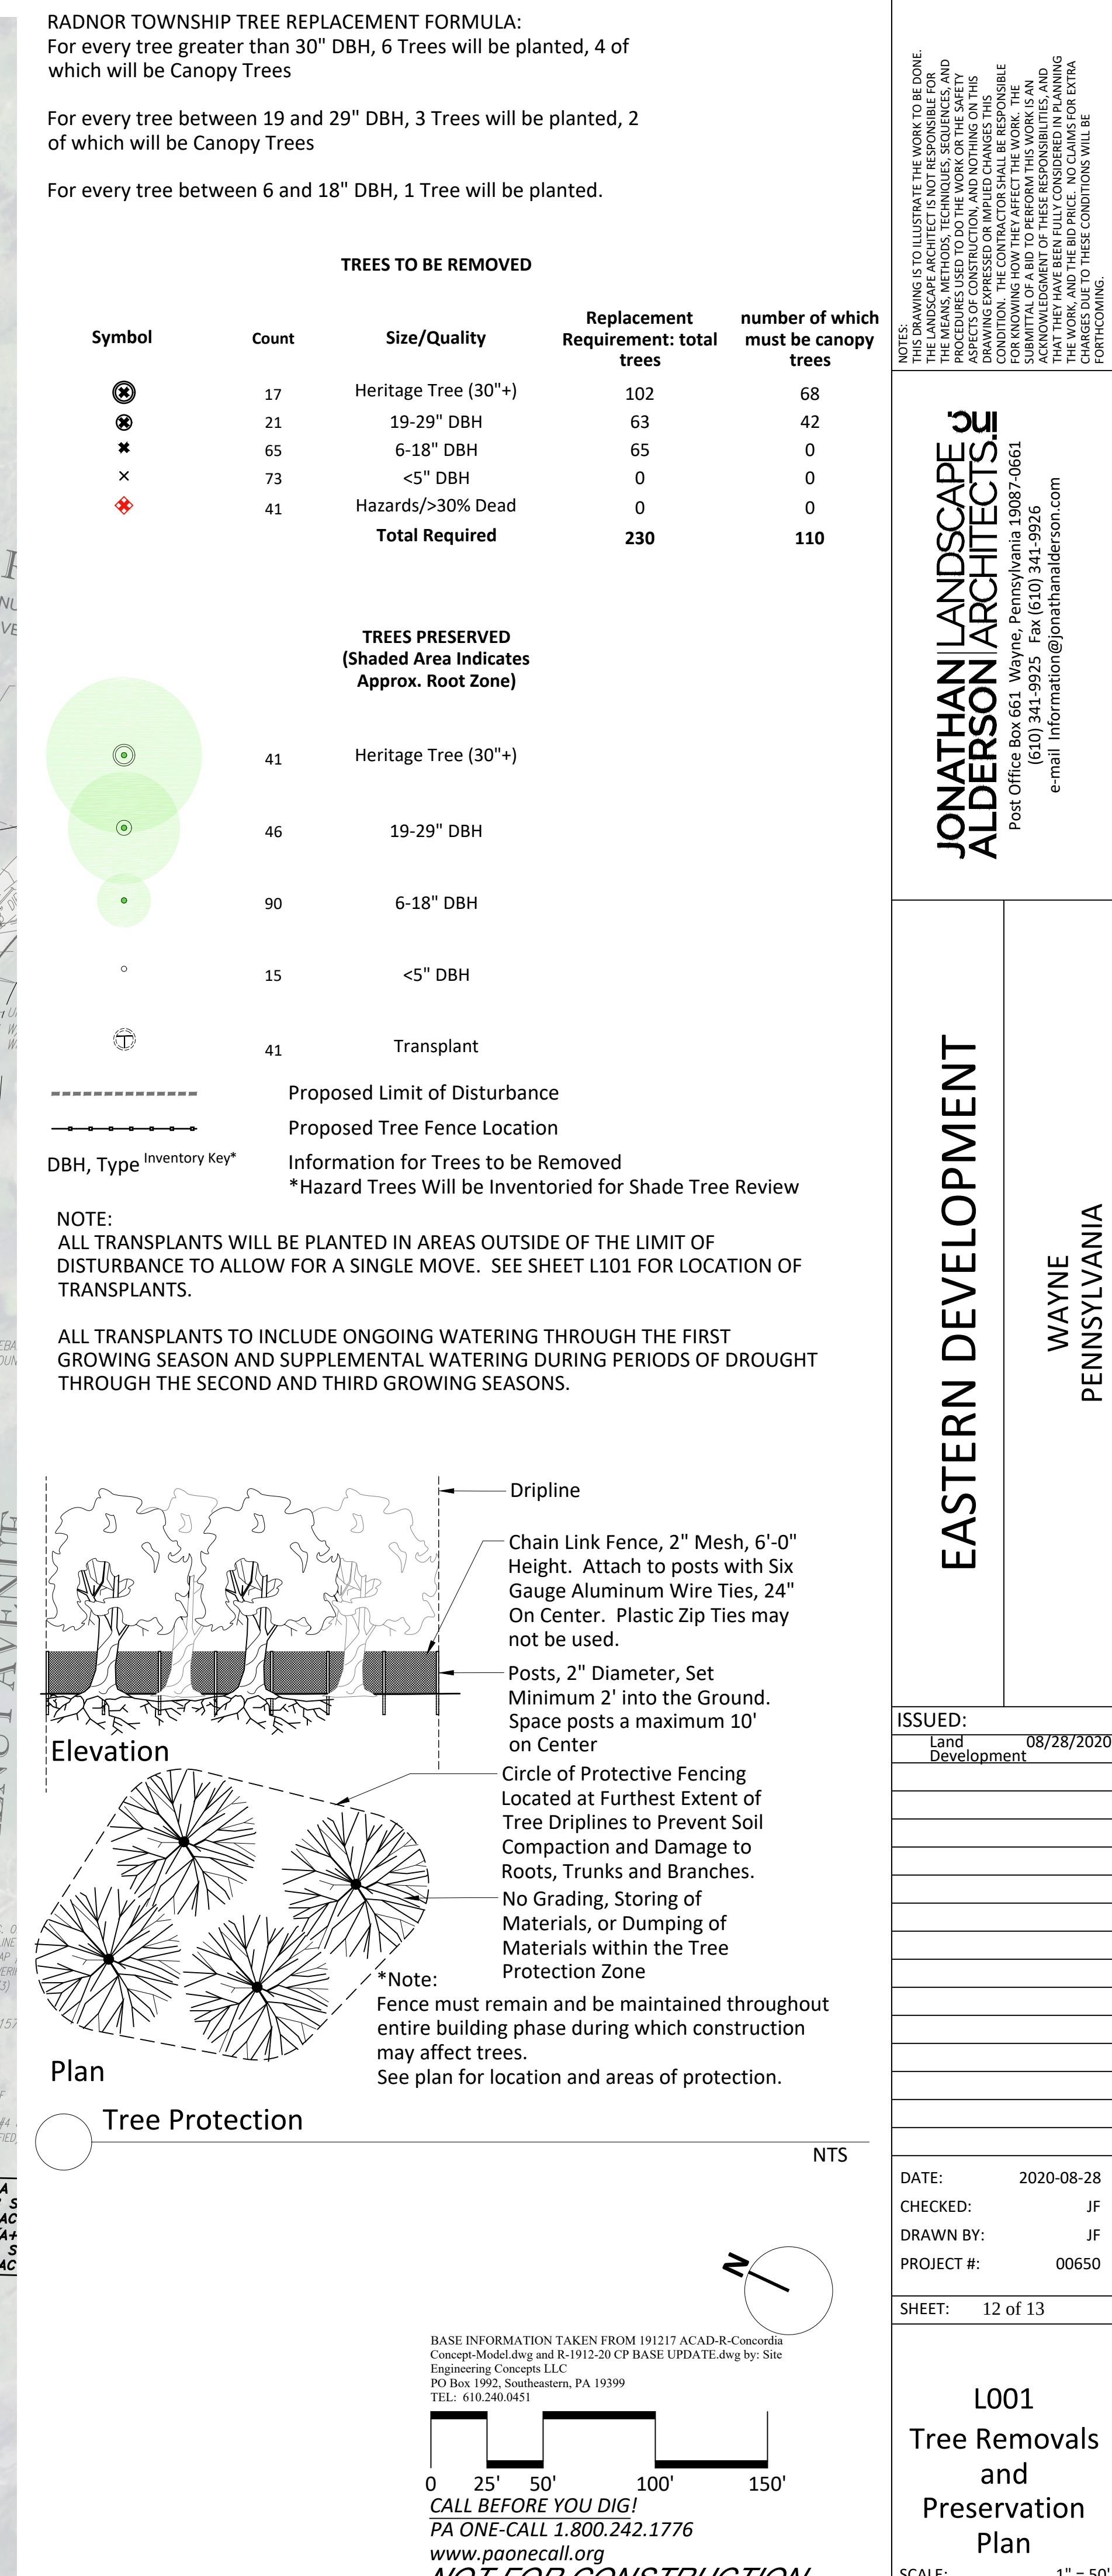

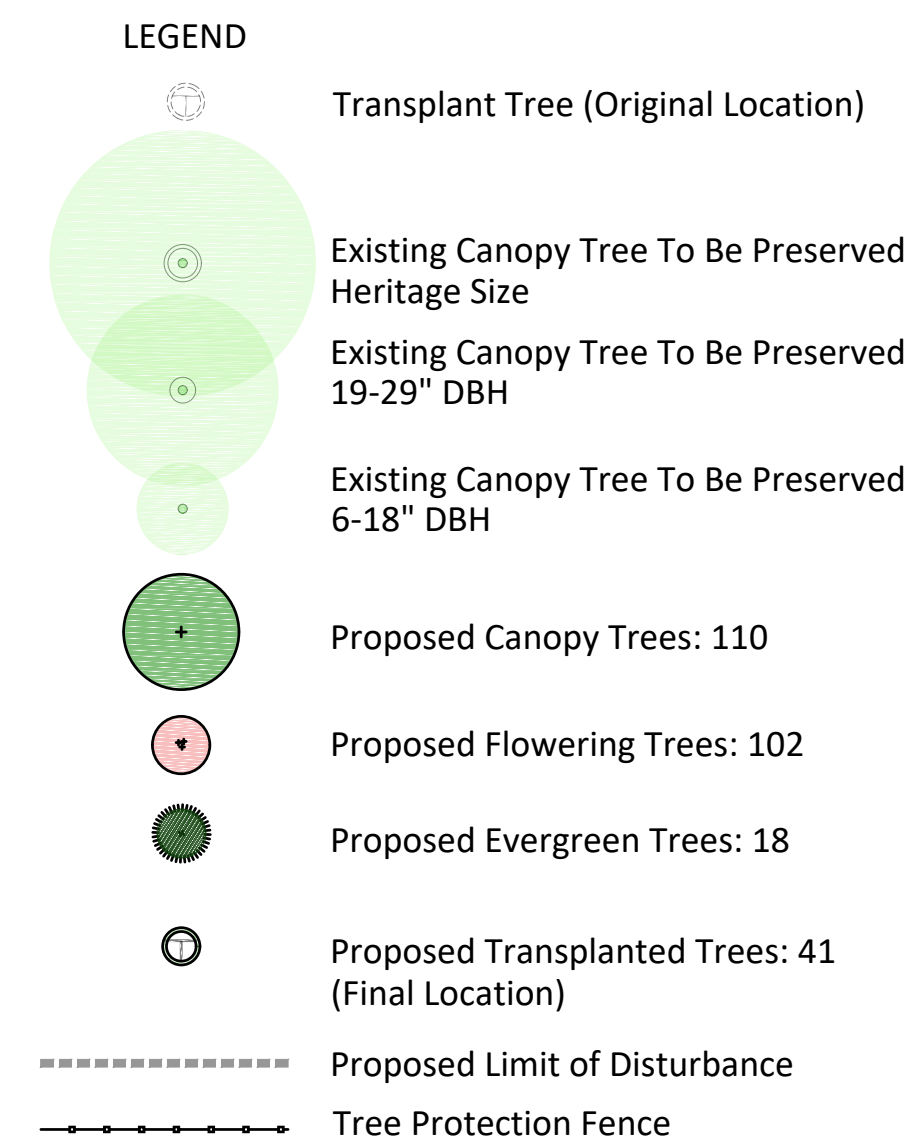

Tree Replacement Plant Schedule	Preliminary
BOTANICAL NAME	COMMON NAME
<i>Acer rubrum</i> 'October Glory'	October Glory Red Maple
<i>Acer rubrum</i> 'Armstrong'	Armstrong Red Maple
<i>Acer saccharum</i> 'Green Mountain'	Green Mountain Sugar Maple
<i>Betula nigra</i> 'Heritage'	Heritage River Birch
<i>Cercis canadensis</i>	Redbud
<i>Crataegus viridis</i>	Winter King Hawthorn
<i>Cryptomeria japonica</i> 'Yoshino'	Yoshino Incense Cedar
<i>Gymnocladus dioica</i> 'Espresso'	Kentucky Coffeetree
<i>Liquidambar styraciflua</i> 'Rotundiloba'	Sweetgum
<i>Magnolia virginiana</i>	Sweetbay Magnolia
<i>Malus</i> 'Prariefire'	Prariefire Crabapple
<i>Nyssa sylvatica</i>	Black Gum
<i>Picea abies</i>	Norway Spruce
<i>Picea omorika</i>	Serbian Spruce
<i>Platanus occidentalis</i> 'Exclamation'	Exclamation Plane Tree
<i>Quercus alba</i>	White Oak
<i>Quercus bicolor</i>	Swamp White Oak
<i>Quercus phellos</i>	Willow Oak
<i>Taxodium distichum</i>	Bald Cypress

THE LANDSCAPE ARCHITECT IS NOT RESPONSIBLE FOR THE MEANS, METHODS, TECHNIQUES, SEQUENCES, AND PROCEDURES USED TO DO THE WORK OR THE SAFETY OF THE WORK. THE CONTRACTOR SHALL BE RESPONSIBLE FOR DRAWING EXPRESSED OR IMPLIED CHANGES THIS CONDITION. THE CONTRACTOR SHALL BE RESPONSIBLE FOR KNOWING HOW THEY AFFECT THE WORK. THE SUBMITTAL OF A BID TO PERFORM THIS WORK IS AN ACKNOWLEDGMENT OF THESE RESPONSIBILITIES, THAT THEY HAVE BEEN FULLY CONSIDERED IN PLANNING THE WORK, AND THE BID PRICE. NO CLAIMS FOR EXTRA CHARGES DUE TO THESE CONDITIONS WILL BE FORTHCOMING.

**JONATHAN | LANDSCAPE
ALDERSON | ARCHITECTS, PC**

Post Office Box 661 Wayne, Pennsylvania 19087-0661
(610) 341-9925 Fax (610) 341-9926
e-mail information@jonathanalderson.com

EASTERN DEVELOPMENT

WAYNE
PENNSYLVANIA

ISSUED:	
Land Development	8/28/2020

DATE:	2020-08-28
CHECKED:	JF
DRAWN BY:	JF
PROJECT #:	00650

SHEET: 13 of 13

L101

Planting Plan

SCALE: 1" = 50'

